



- GENERAL NOTES
- 1.For structural element refers to structural drawings
 - 2.. All dimensions shall be confirmed on the site and any discrepancies shall be referred to architect before commencement of any works
 - 3.All dimensions must be read off and not scaled from the drawing
 - 4.All works shall confirm to the regulation of the environmental management authority in force

PROJECT:
PROPOSED GIRLS STUDENTS DOMITORY
BE BUILT ON PLOT... ..BLOCK... ..
MTO WA MBU ARUSHA

CLIENT:
NGALAWA ACADEMY SCHOOL
P.O.BOX 2
ARUSHA
Tel: +255783790560

CONSULTANT


TITTLE; RENDERING





DESIGNED BY; AMONI MLOWE

DRAWN BY; AMONI MLOWE

APPROVED BY: GRACE MICHAEL

Date; October 2026	Sheet: A3
SCALE: 1:100	
DRAWING NUMBER:	

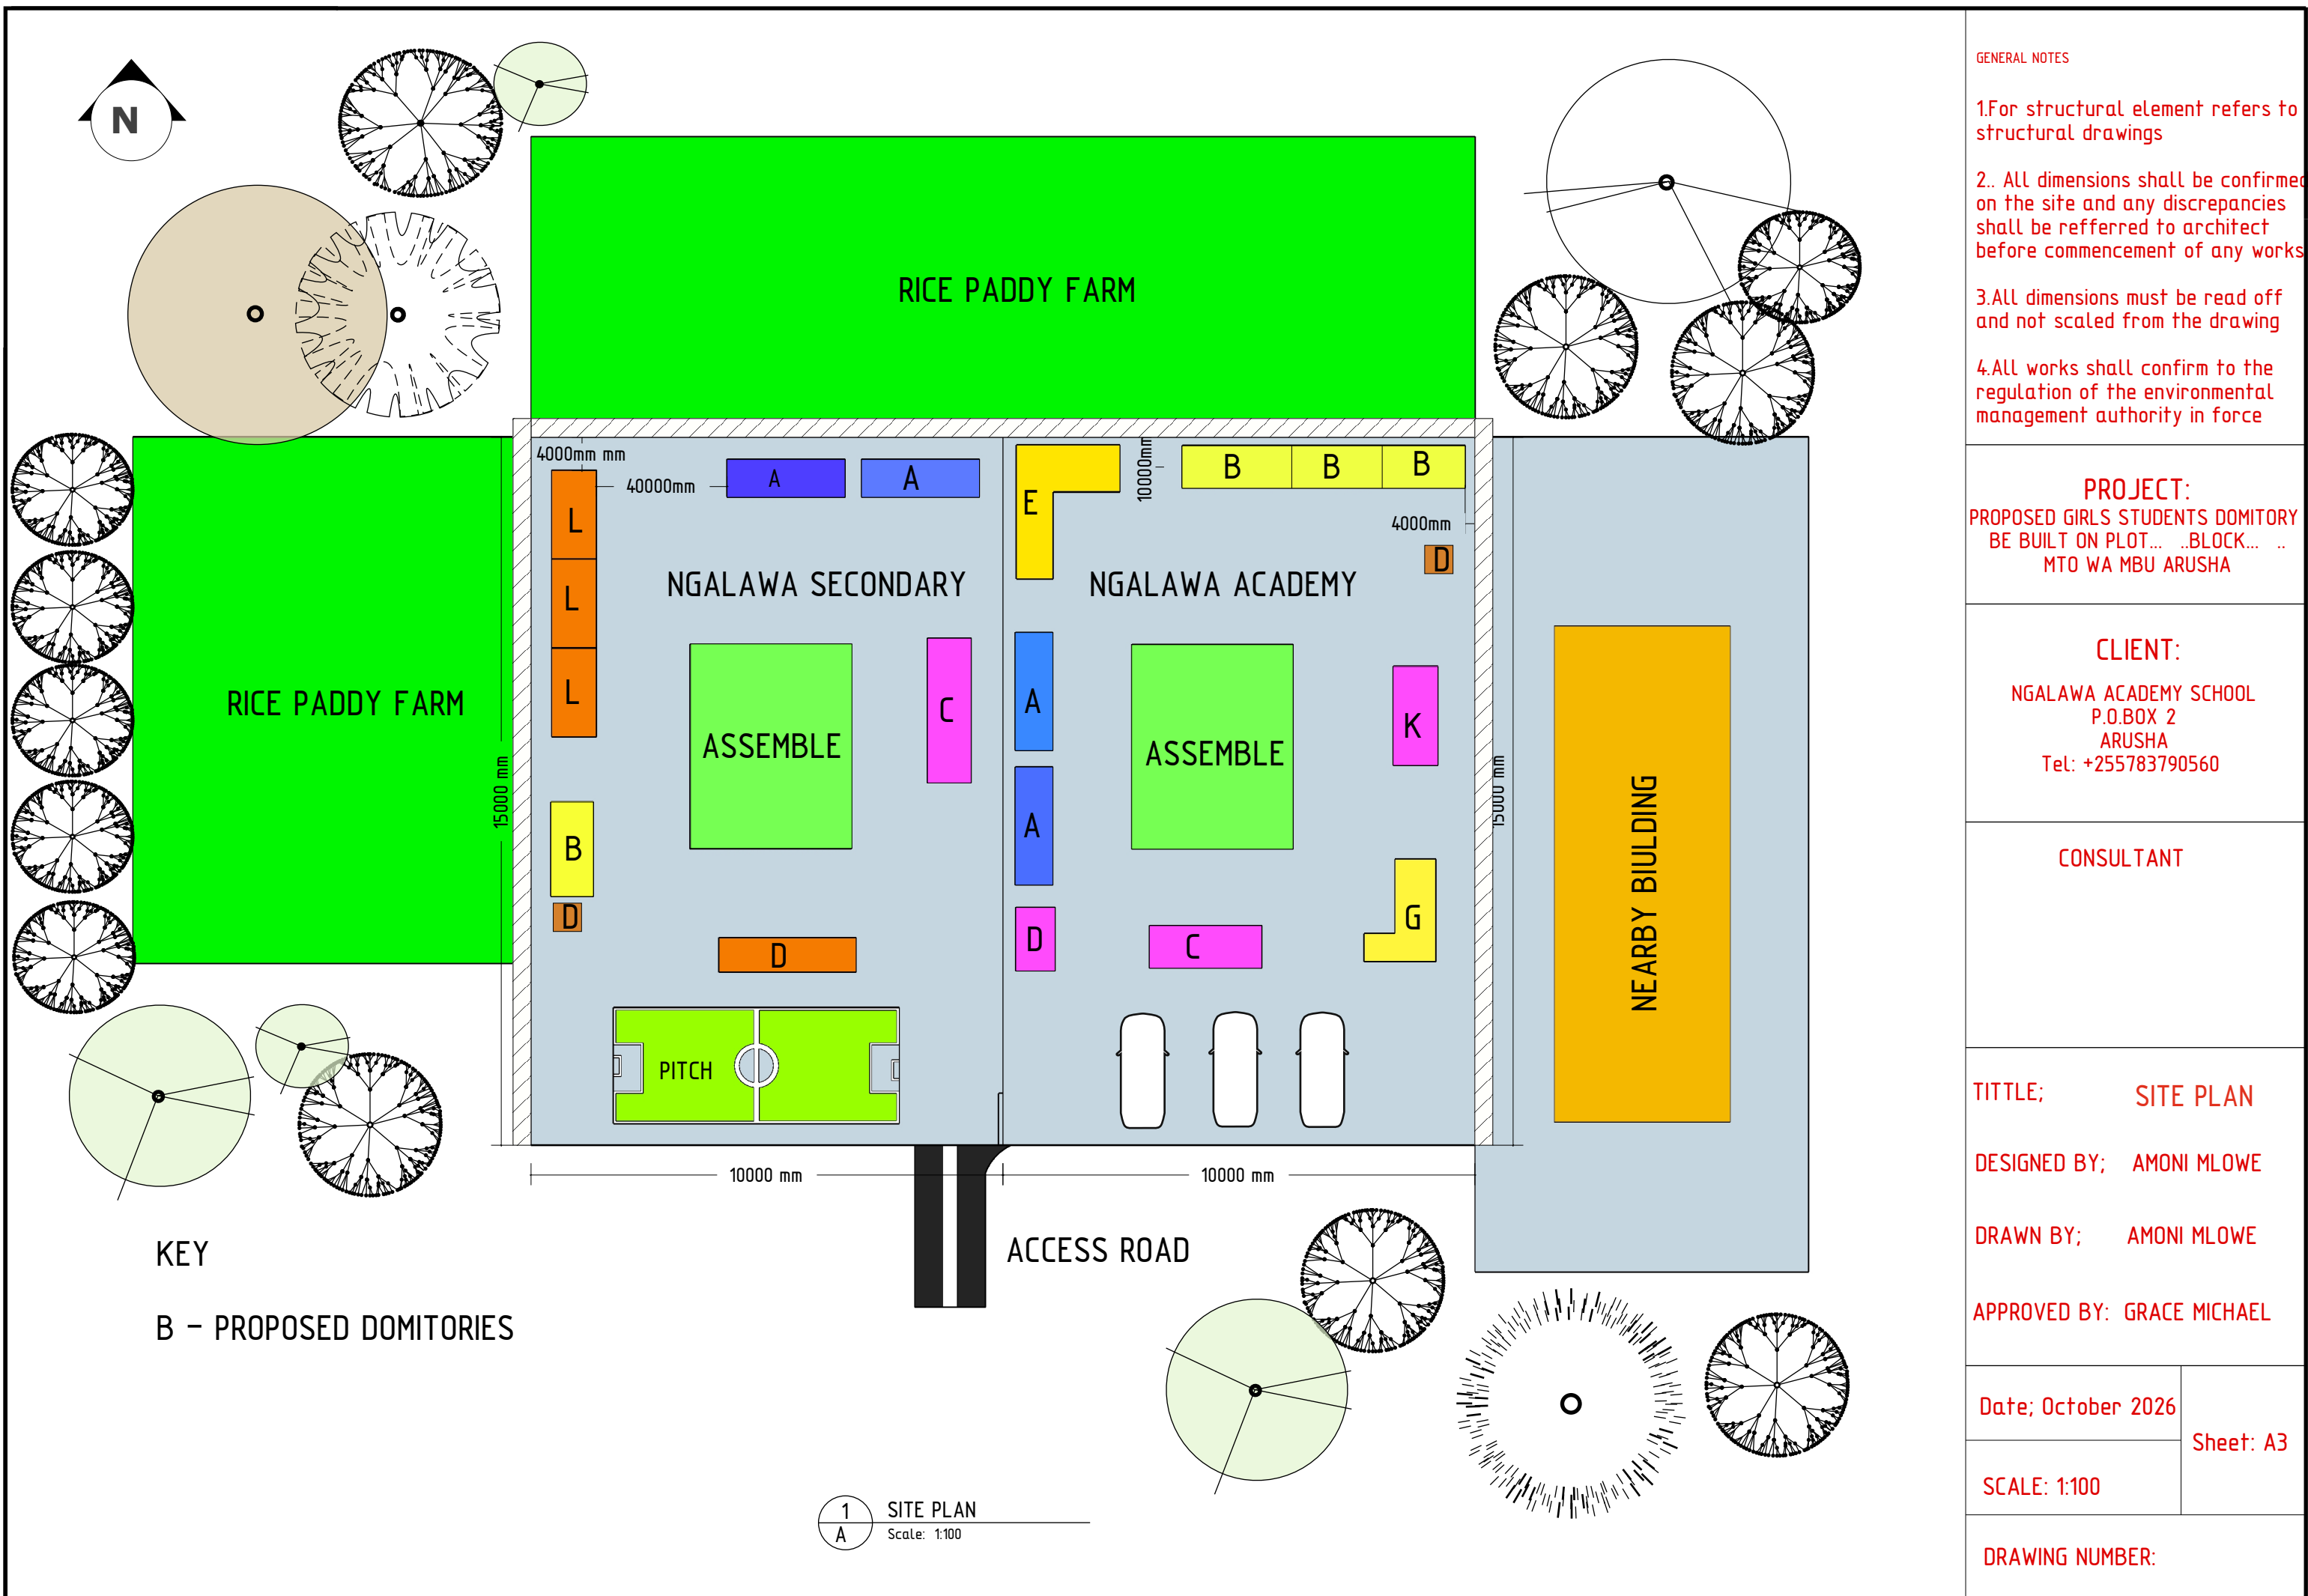

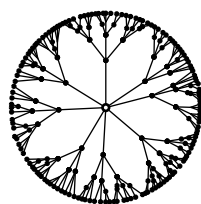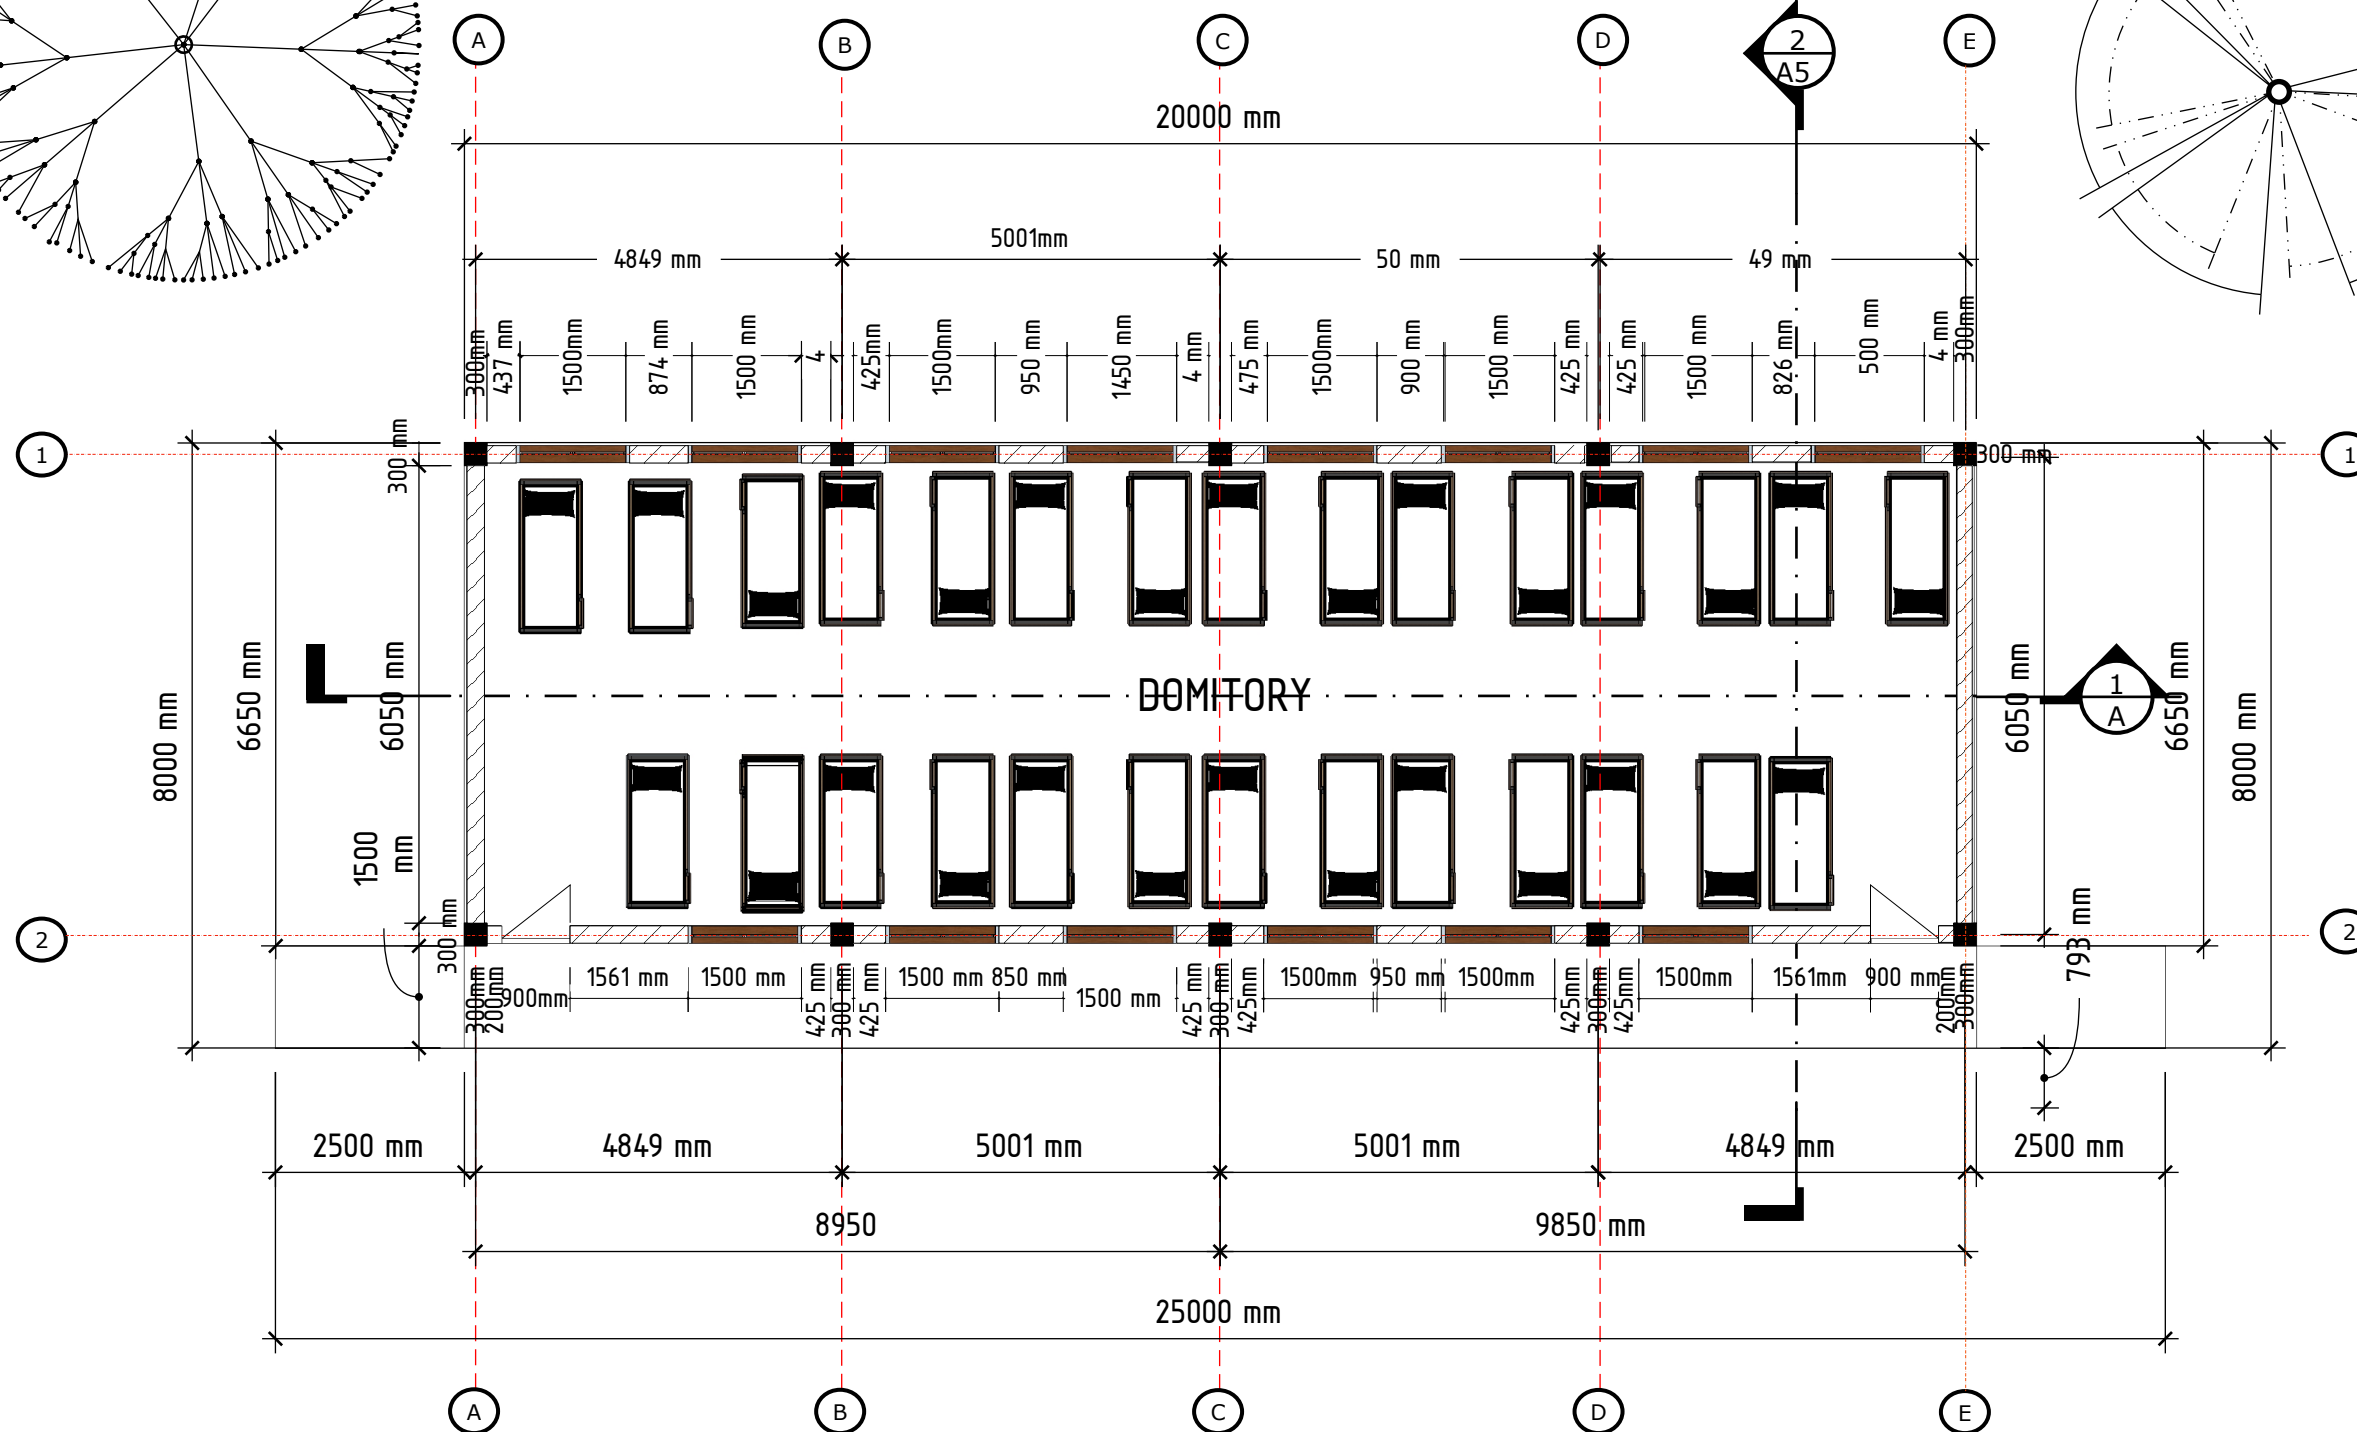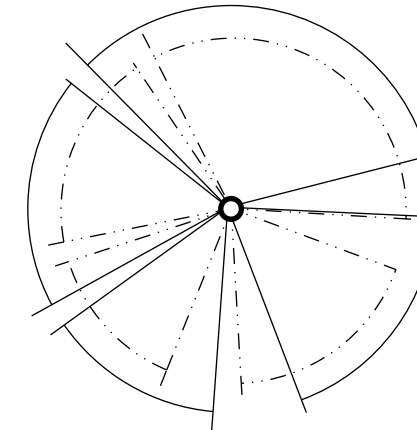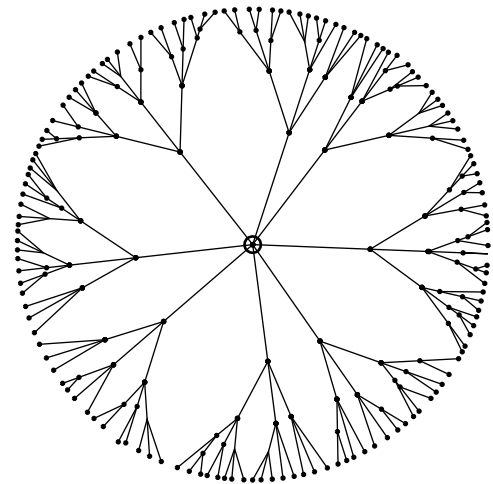

2
A FLOOR PLAN VIEW
Scale: 1:100

GENERAL NOTES

1.For structural element refers to structural drawings

2.. All dimensions shall be confirmed on the site and any discrepancies shall be referred to architect before commencement of any works

3.All dimensions must be read off and not scaled from the drawing

4.All works shall confirm to the regulation of the environmental management authority in force

PROJECT:
PROPOSED GIRLS STUDENTS DORMITORY
BE BUILT ON PLOT... ..BLOCK... ..
MTO WA MBU ARUSHA

CLIENT:
NGALAWA ACADEMY SCHOOL
P.O.BOX 2
ARUSHA
Tel: +255783790560

CONSULTANT

TITTLE; FLOOR PLAN

DESIGNED BY; AMONI MLOWE

DRAWN BY; AMONI MLOWE




APPROVED BY: GRACE MICHAEL

Date; October 2026

Sheet: A3

SCALE: 1:100

DRAWING NUMBER:

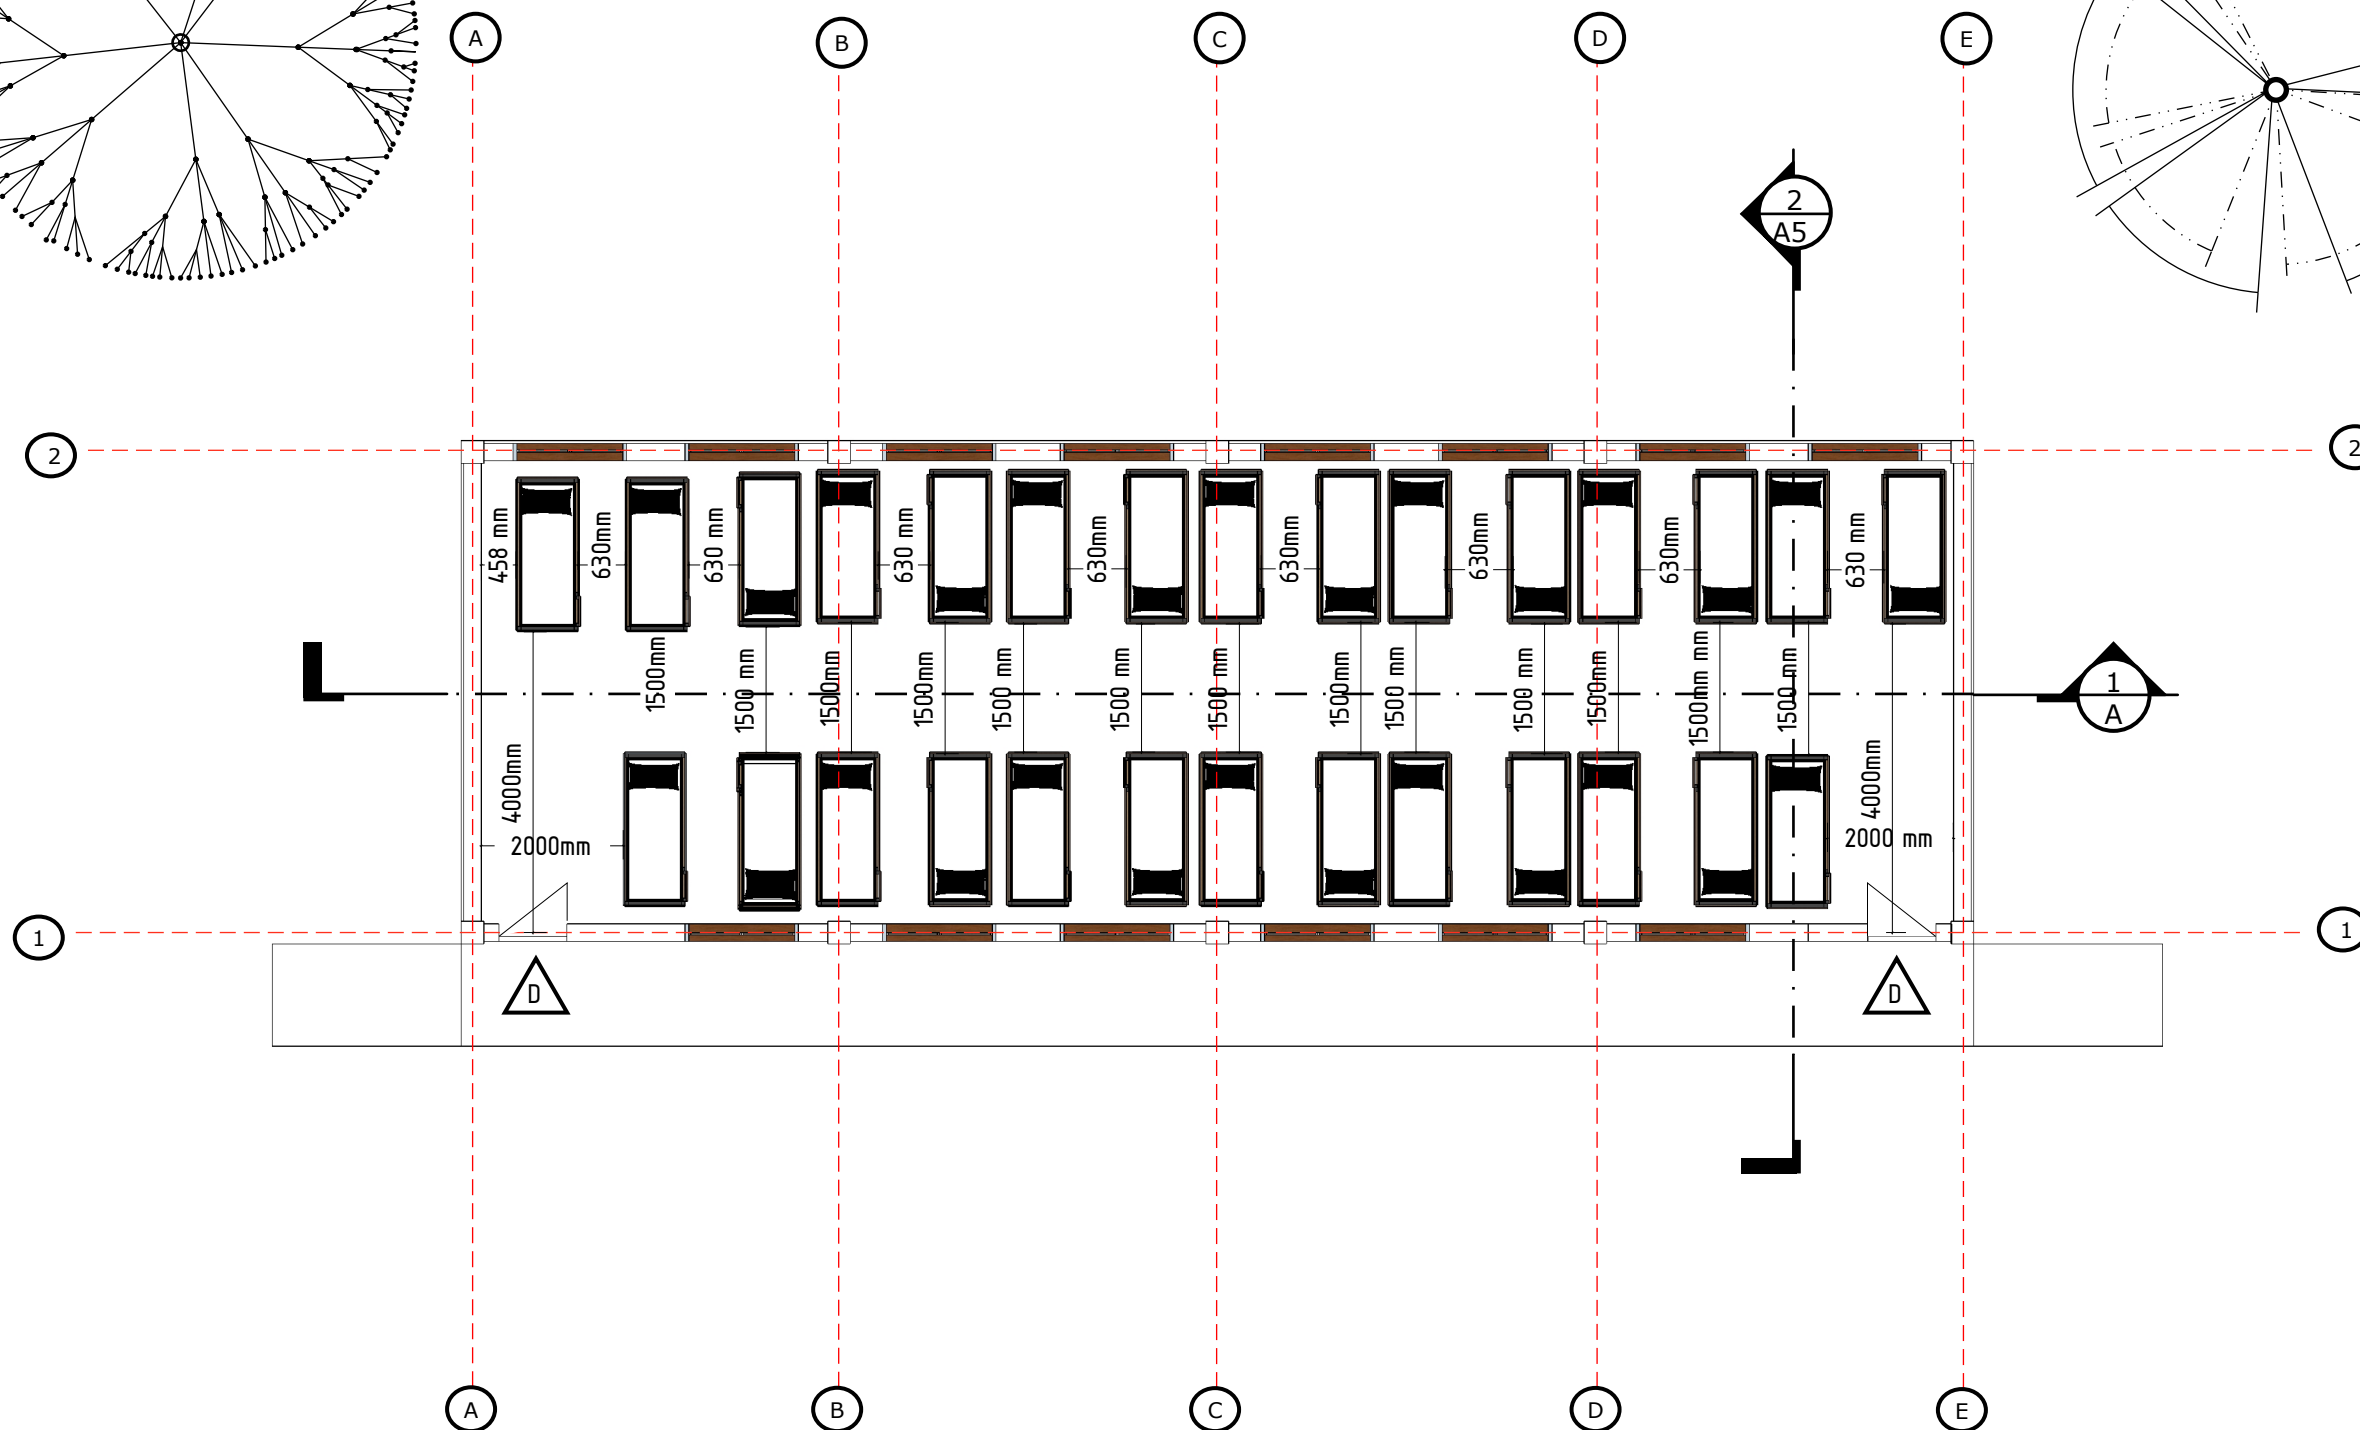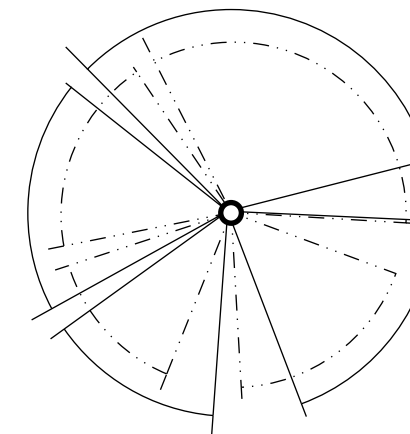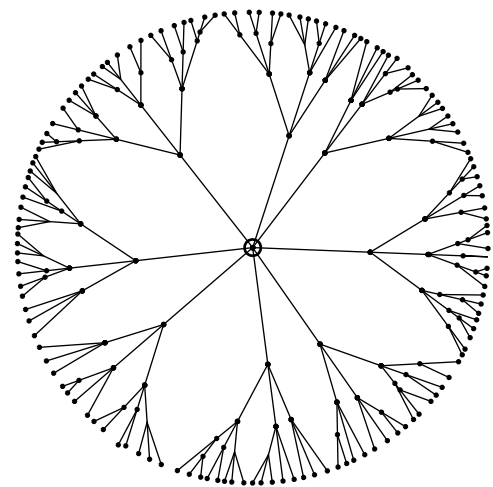

ELEMENT ID	QUANTITY	WXH	SYMBOL	VIEW	DESCRIPTION	LOCATION
D	2	2100X900			Mninga frame Hardwood,door fixed as per approval	Entrance door to dormitory

2
A
DOORS SCHEDULE
Scale: 1:100

GENERAL NOTES

- 1.For structural element refers to structural drawings
- 2.. All dimensions shall be confirmed on the site and any discrepancies shall be referred to architect before commencement of any works
- 3.All dimensions must be read off and not scaled from the drawing
- 4.All works shall confirm to the regulation of the environmental management authority in force

PROJECT:
PROPOSED GIRLS STUDENTS DOMITORY
BE BUILT ON PLOT... ..BLOCK... ..
MTO WA MBU ARUSHA

CLIENT:
NGALAWA ACADEMY SCHOOL
P.O.BOX 2
ARUSHA
Tel: +255783790560

CONSULTANT

TITTLE; WINDOW PLAN

DESIGNED BY; AMONI MLOWE

DRAWN BY; AMONI MLOWE




APPROVED BY: GRACE MICHAEL

Date; October 2026

SCALE: 1:100

DRAWING NUMBER:

Sheet: A3

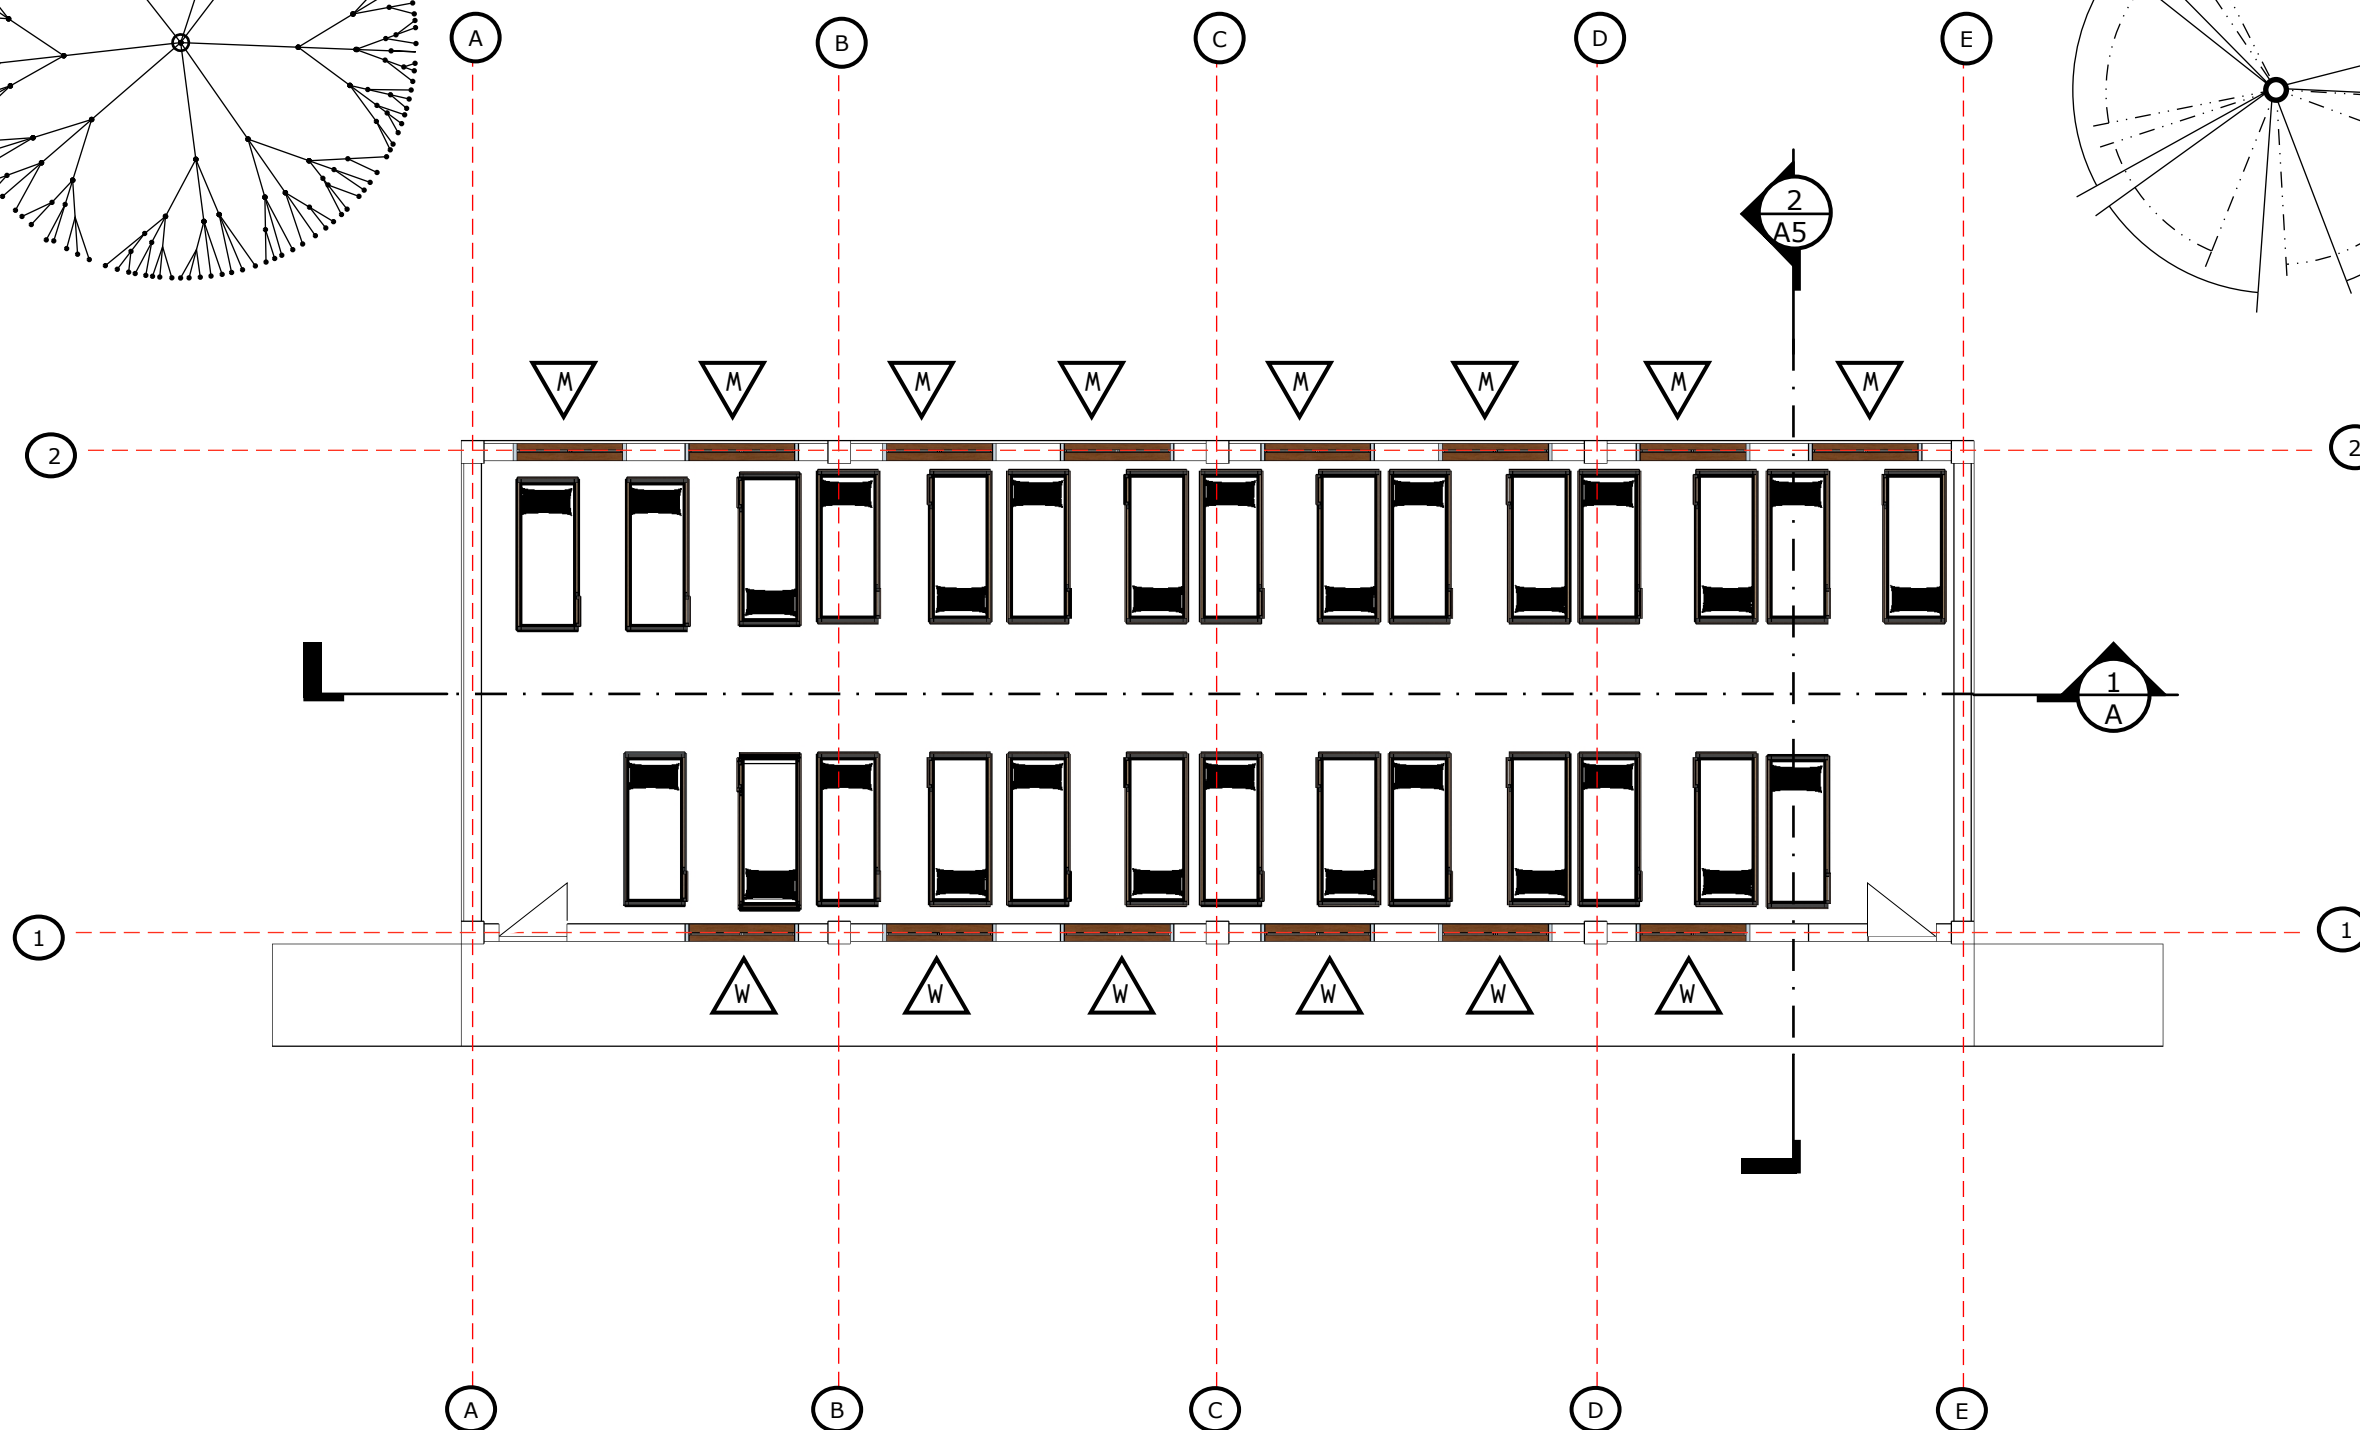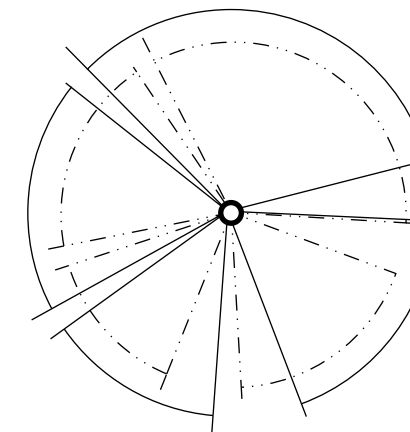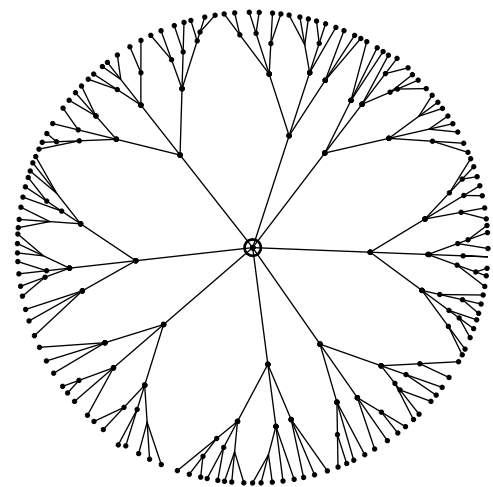

ELEMENT ID	QUANTITY	WXH	SYMBOL	VIEW	DESCRIPTION	LOCATION
W	14	1500X1200			Mninga frame Hardwood,door fixed as per approval	Domitory windows

4
A
WINDOWS SCHEDULE
Scale: 1:100

GENERAL NOTES

1.For structural element refers to structural drawings

2.. All dimensions shall be confirmed on the site and any discrepancies shall be referred to architect before commencement of any works

3.All dimensions must be read off and not scaled from the drawing

4.All works shall confirm to the regulation of the environmental management authority in force

PROJECT:
PROPOSED GIRLS STUDENTS DOMITORY
BE BUILT ON PLOT... ..BLOCK... ..
MTO WA MBU ARUSHA

CLIENT:
NGALAWA ACADEMY SCHOOL
P.O.BOX 2
ARUSHA
Tel: +255783790560

CONSULTANT

TITTLE; **WINDOWS PLAN**

DESIGNED BY; **AMONI MLOWE**

DRAWN BY; **AMONI MLOWE**


APPROVED BY: GRACE MICHAEL

Date; October 2026

Sheet: A3

SCALE: 1:100

DRAWING NUMBER:

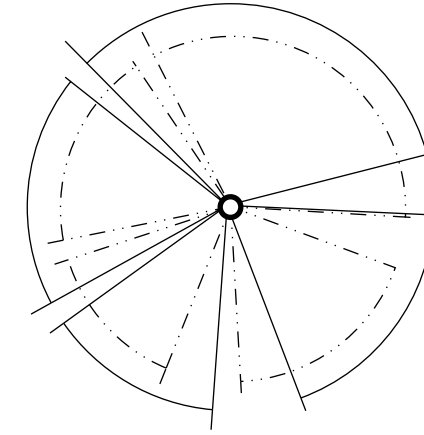


The diagram shows a rectangular area divided into two horizontal layers. The top layer is light blue and the bottom layer is a darker blue. A thin white line separates the two layers. On the left side, a vertical dimension line with arrows at both ends is labeled "9120 mm". In the top layer, there are three black arrows pointing upwards. In the bottom layer, there are three black arrows pointing downwards. The arrows are arranged in three vertical columns, with one arrow in each column of the top layer and one arrow in each column of the bottom layer.

ROOF PLAN


Scale: 1:100

DRAWING NUMBER:

Sheet: A3

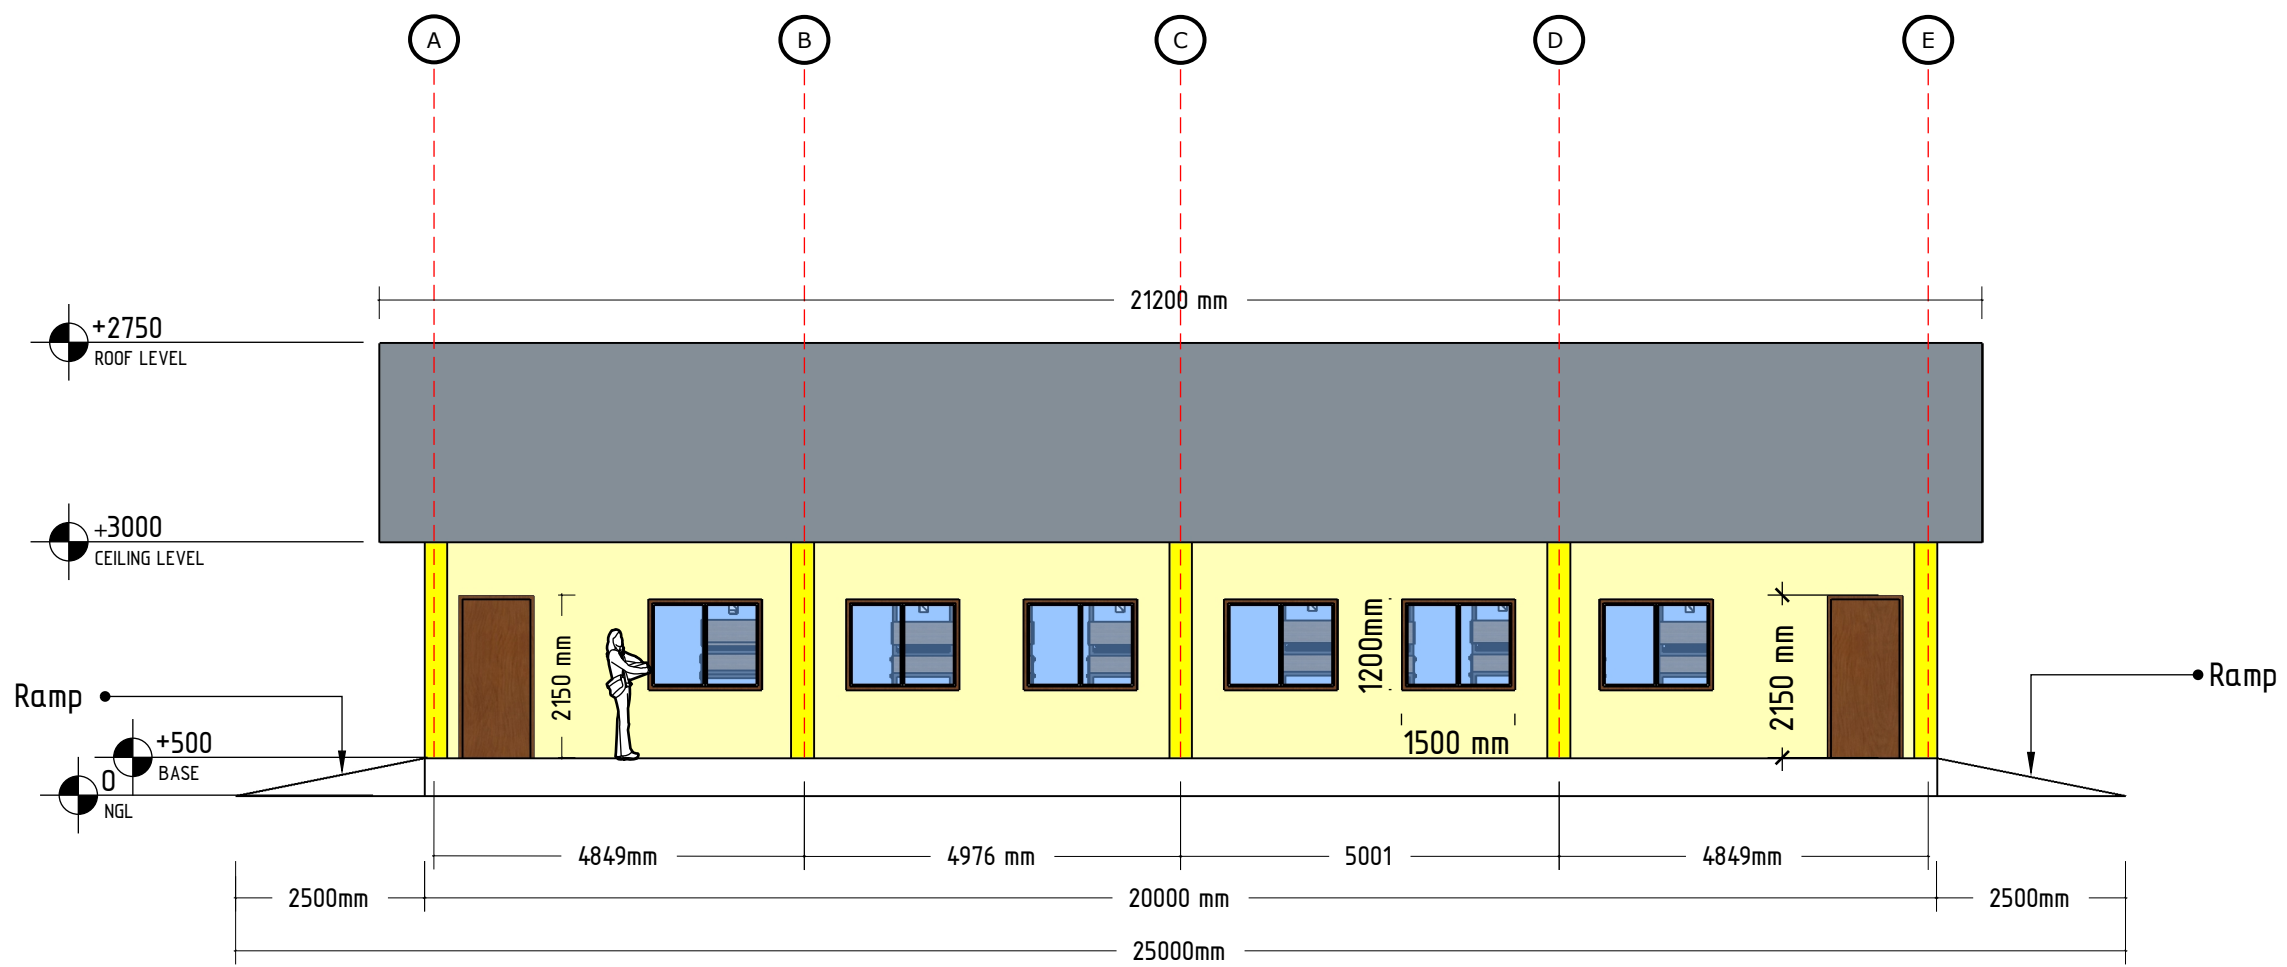

6 FRONT ELEVATION
Scale: 1:100

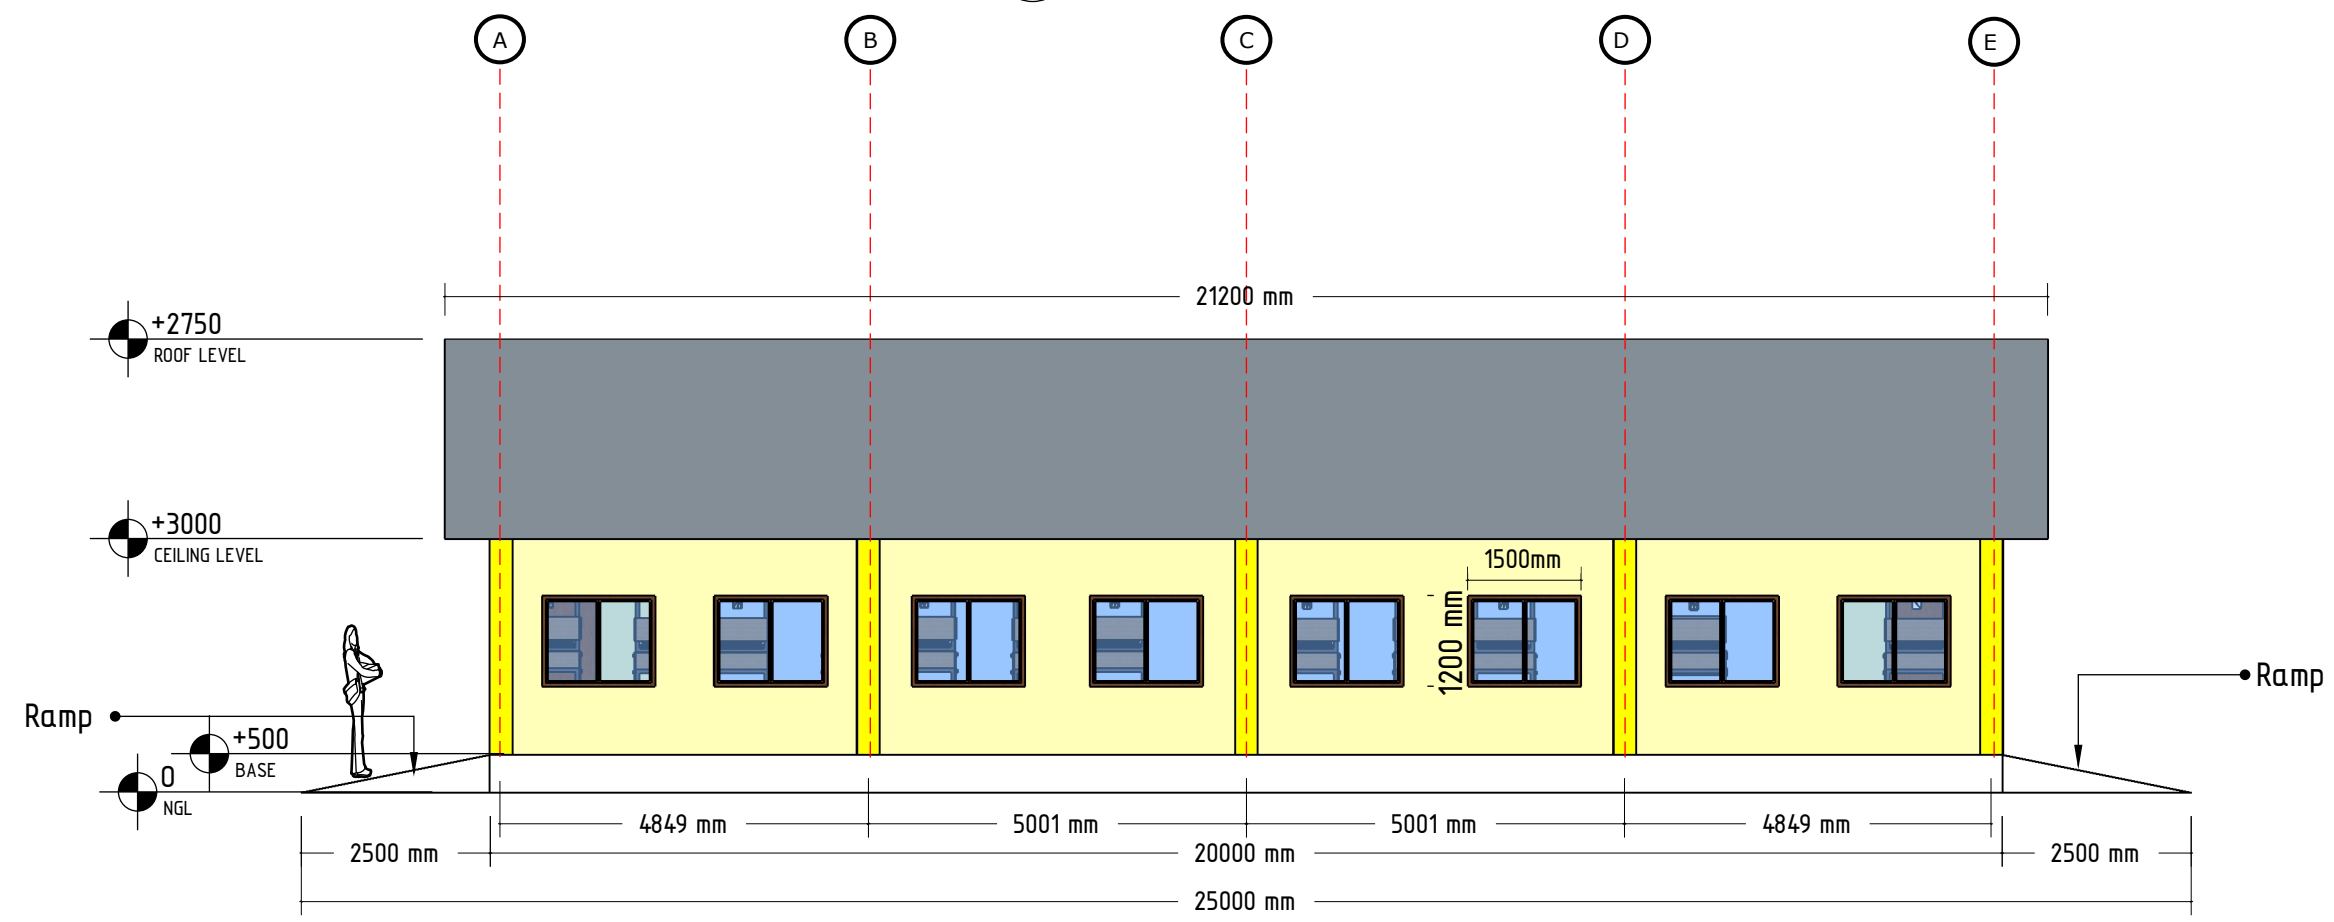

7 REAR ELEVATION
Scale: 1:100

- GENERAL NOTES
- 1.For structural element refers to structural drawings
 - 2.. All dimensions shall be confirmed on the site and any discrepancies shall be referred to architect before commencement of any works
 - 3.All dimensions must be read off and not scaled from the drawing
 - 4.All works shall confirm to the regulation of the environmental management authority in force

PROJECT:
PROPOSED GIRLS STUDENTS DOMITORY
BE BUILT ON PLOT... ..BLOCK... ..
MTO WA MBU ARUSHA

CLIENT:
NGALAWA ACADEMY SCHOOL
P.O.BOX 2
ARUSHA
Tel: +255783790560



CONSULTANT

TITLE; ELEVATIONS
DESIGNED BY; AMONI MLOWE
DRAWN BY; AMONI MLOWE
APPROVED BY: GRACE MICHAEL

Date; October 2026
SCALE: 1:100

Sheet: A3

DRAWING NUMBER:

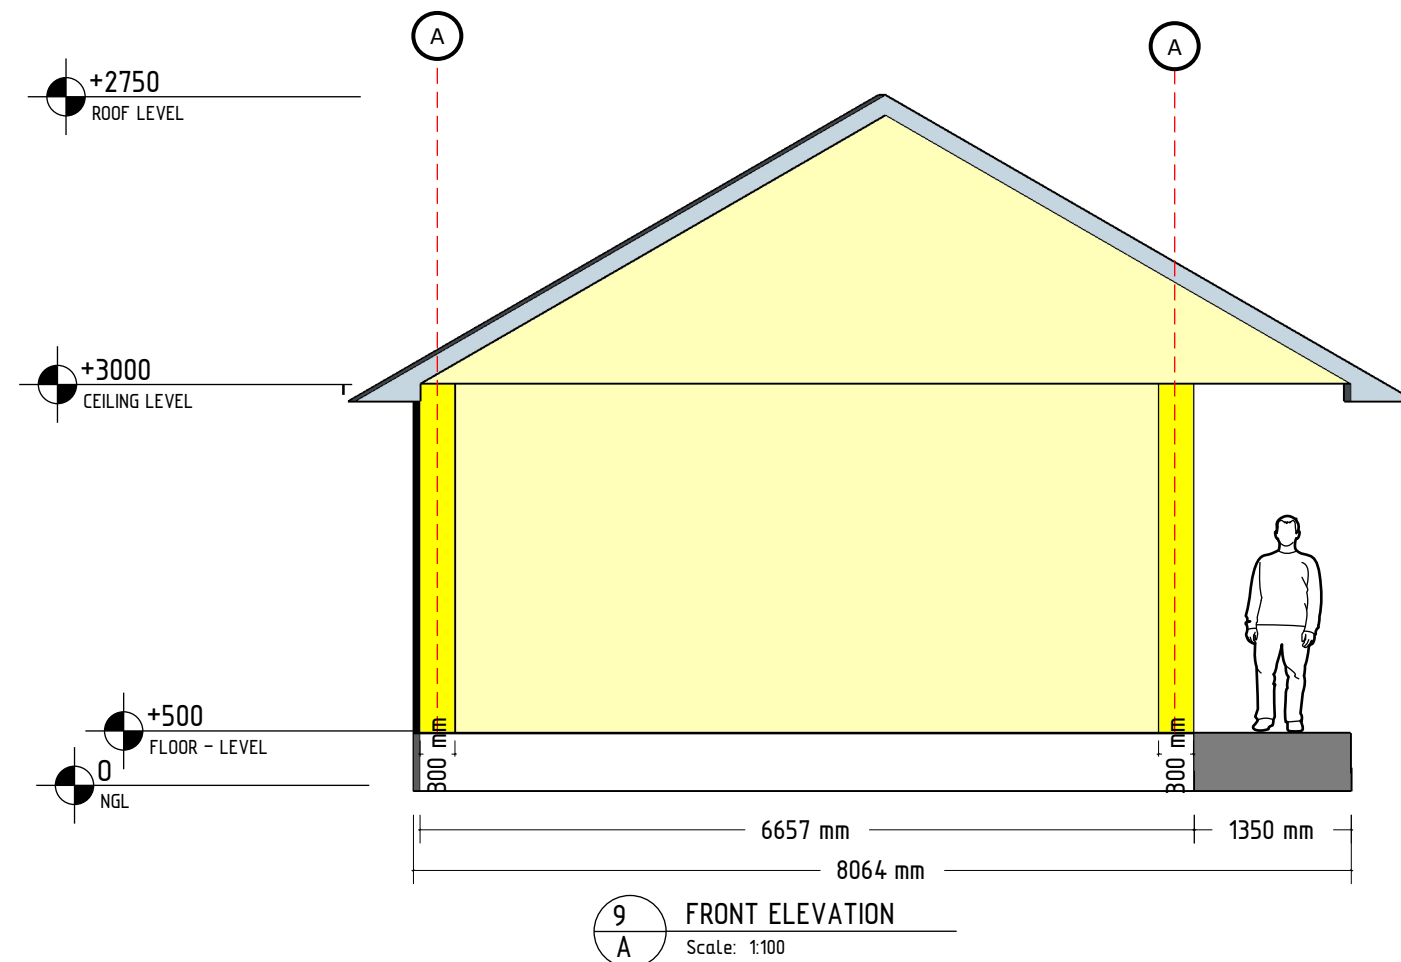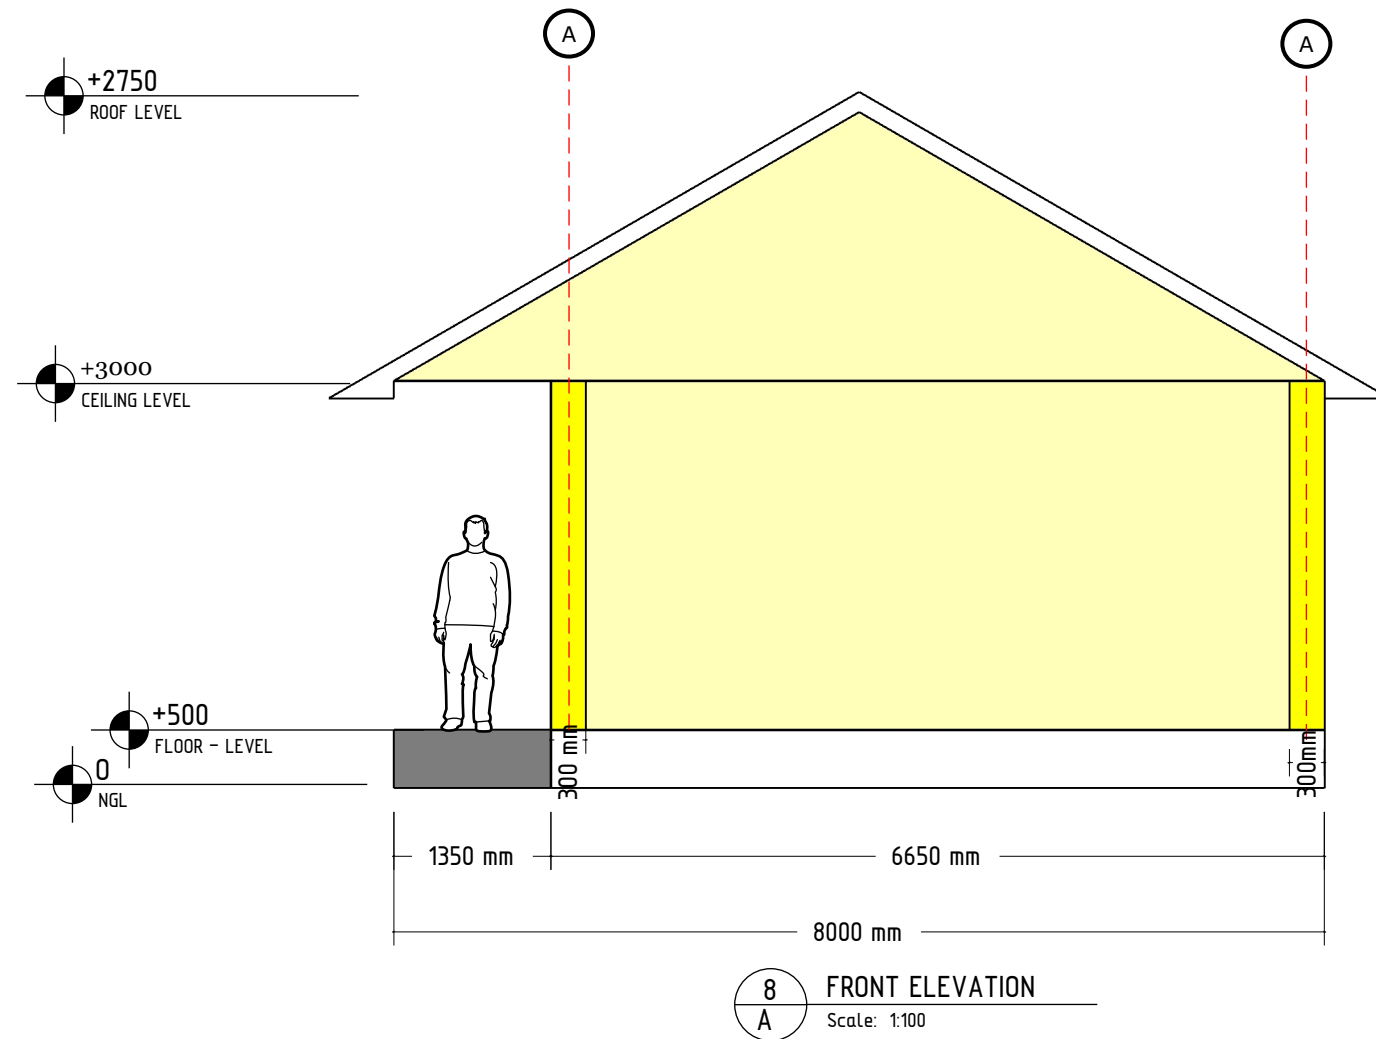

GENERAL NOTES

1.For structural element refers to structural drawings

2.. All dimensions shall be confirmed on the site and any discrepancies shall be referred to architect before commencement of any works

3.All dimensions must be read off and not scaled from the drawing

4.All works shall confirm to the regulation of the environmental management authority in force

PROJECT:
PROPOSED GIRLS STUDENTS DOMITORY
BE BUILT ON PLOT... ..BLOCK... ..
MTO WA MBU ARUSHA

CLIENT:
NGALAWA ACADEMY SCHOOL
P.O.BOX 2
ARUSHA
Tel: +255783790560

CONSULTANT

TITTLE; ELEVATONS

DESIGNED BY; AMONI MLOWE

DRAWN BY; AMONI MLOWE


APPROVED BY: GRACE MICHAEL

Date; October 2026

Sheet: A3

SCALE: 1:100

DRAWING NUMBER:

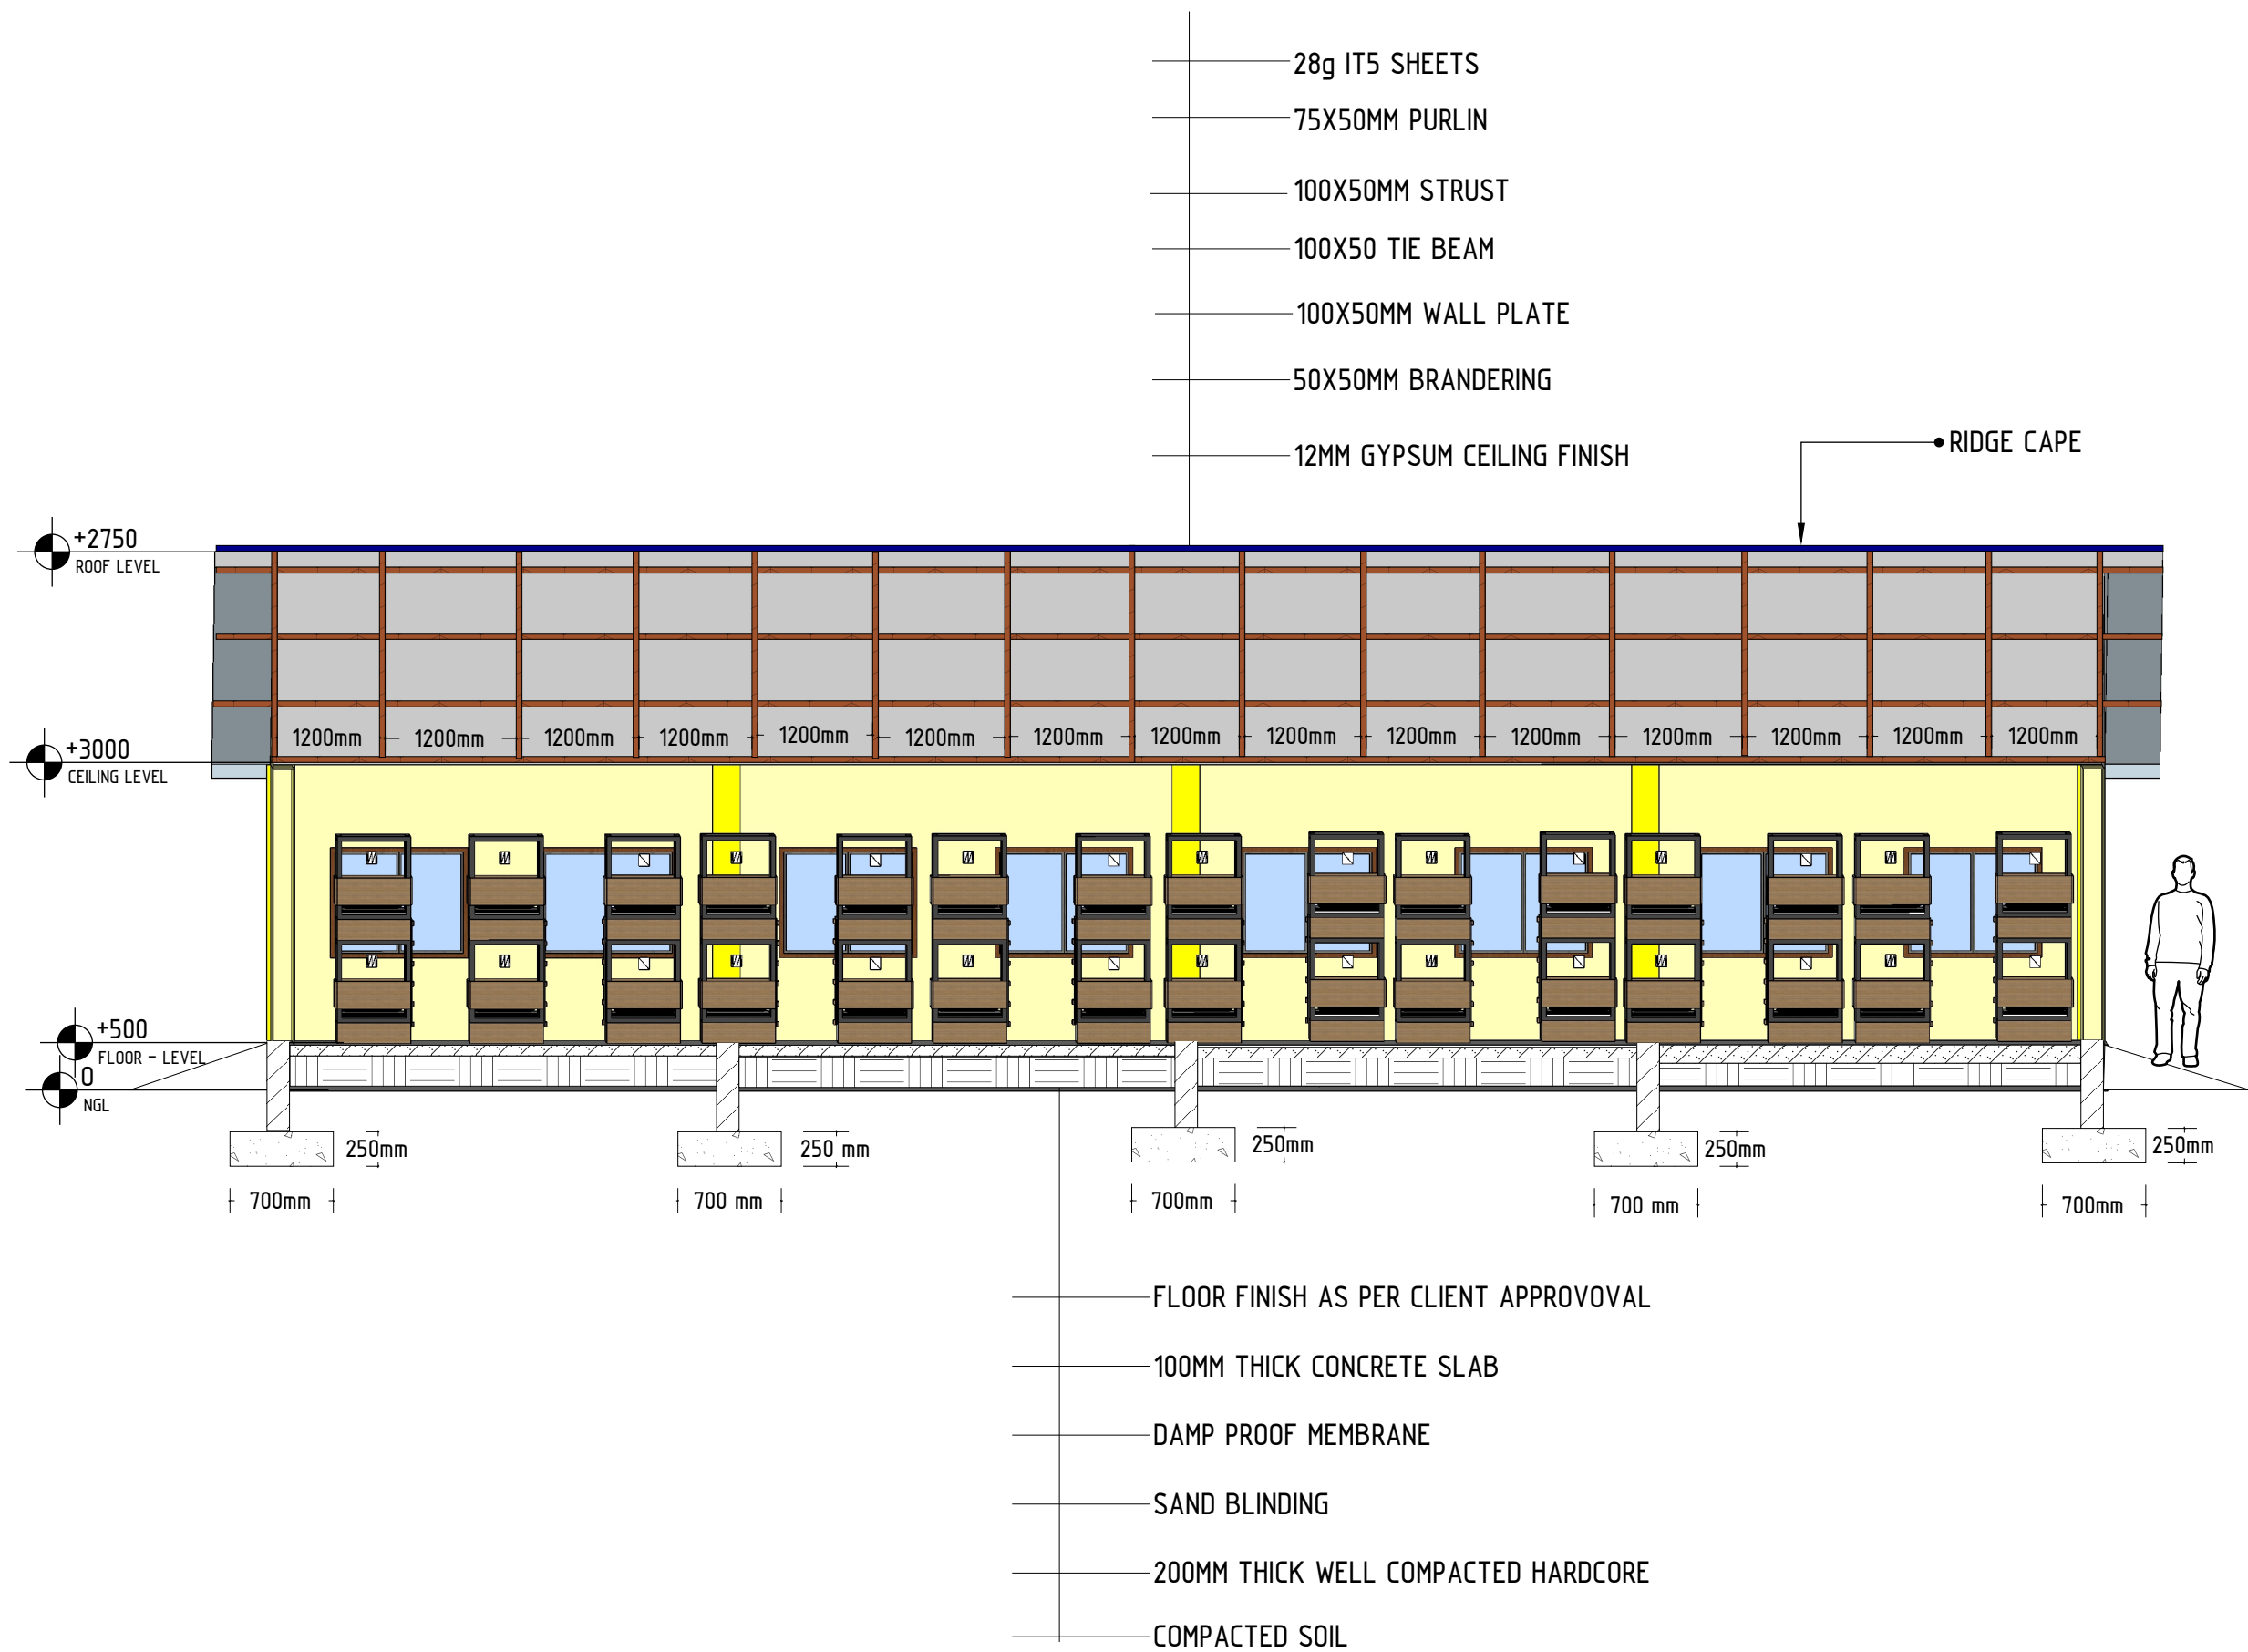

- GENERAL NOTES
- 1.For structural element refers to structural drawings
 - 2.. All dimensions shall be confirmed on the site and any discrepancies shall be referred to architect before commencement of any works
 - 3.All dimensions must be read off and not scaled from the drawing
 - 4.All works shall confirm to the regulation of the environmental management authority in force


PROJECT:
PROPOSED GIRLS STUDENTS DOMITORY
BE BUILT ON PLOT... ..BLOCK... ..
MTO WA MBU ARUSHA

CLIENT:
NGALAWA ACADEMY SCHOOL
P.O.BOX 2
ARUSHA
Tel: +255783790560

CONSULTANT

TITLE; SECTION
DESIGNED BY; AMONI MLOWE
DRAWN BY; AMONI MLOWE
APPROVED BY: GRACE MICHAEL

Date; October 2026	Sheet: A3
SCALE: 1:100	
DRAWING NUMBER:	

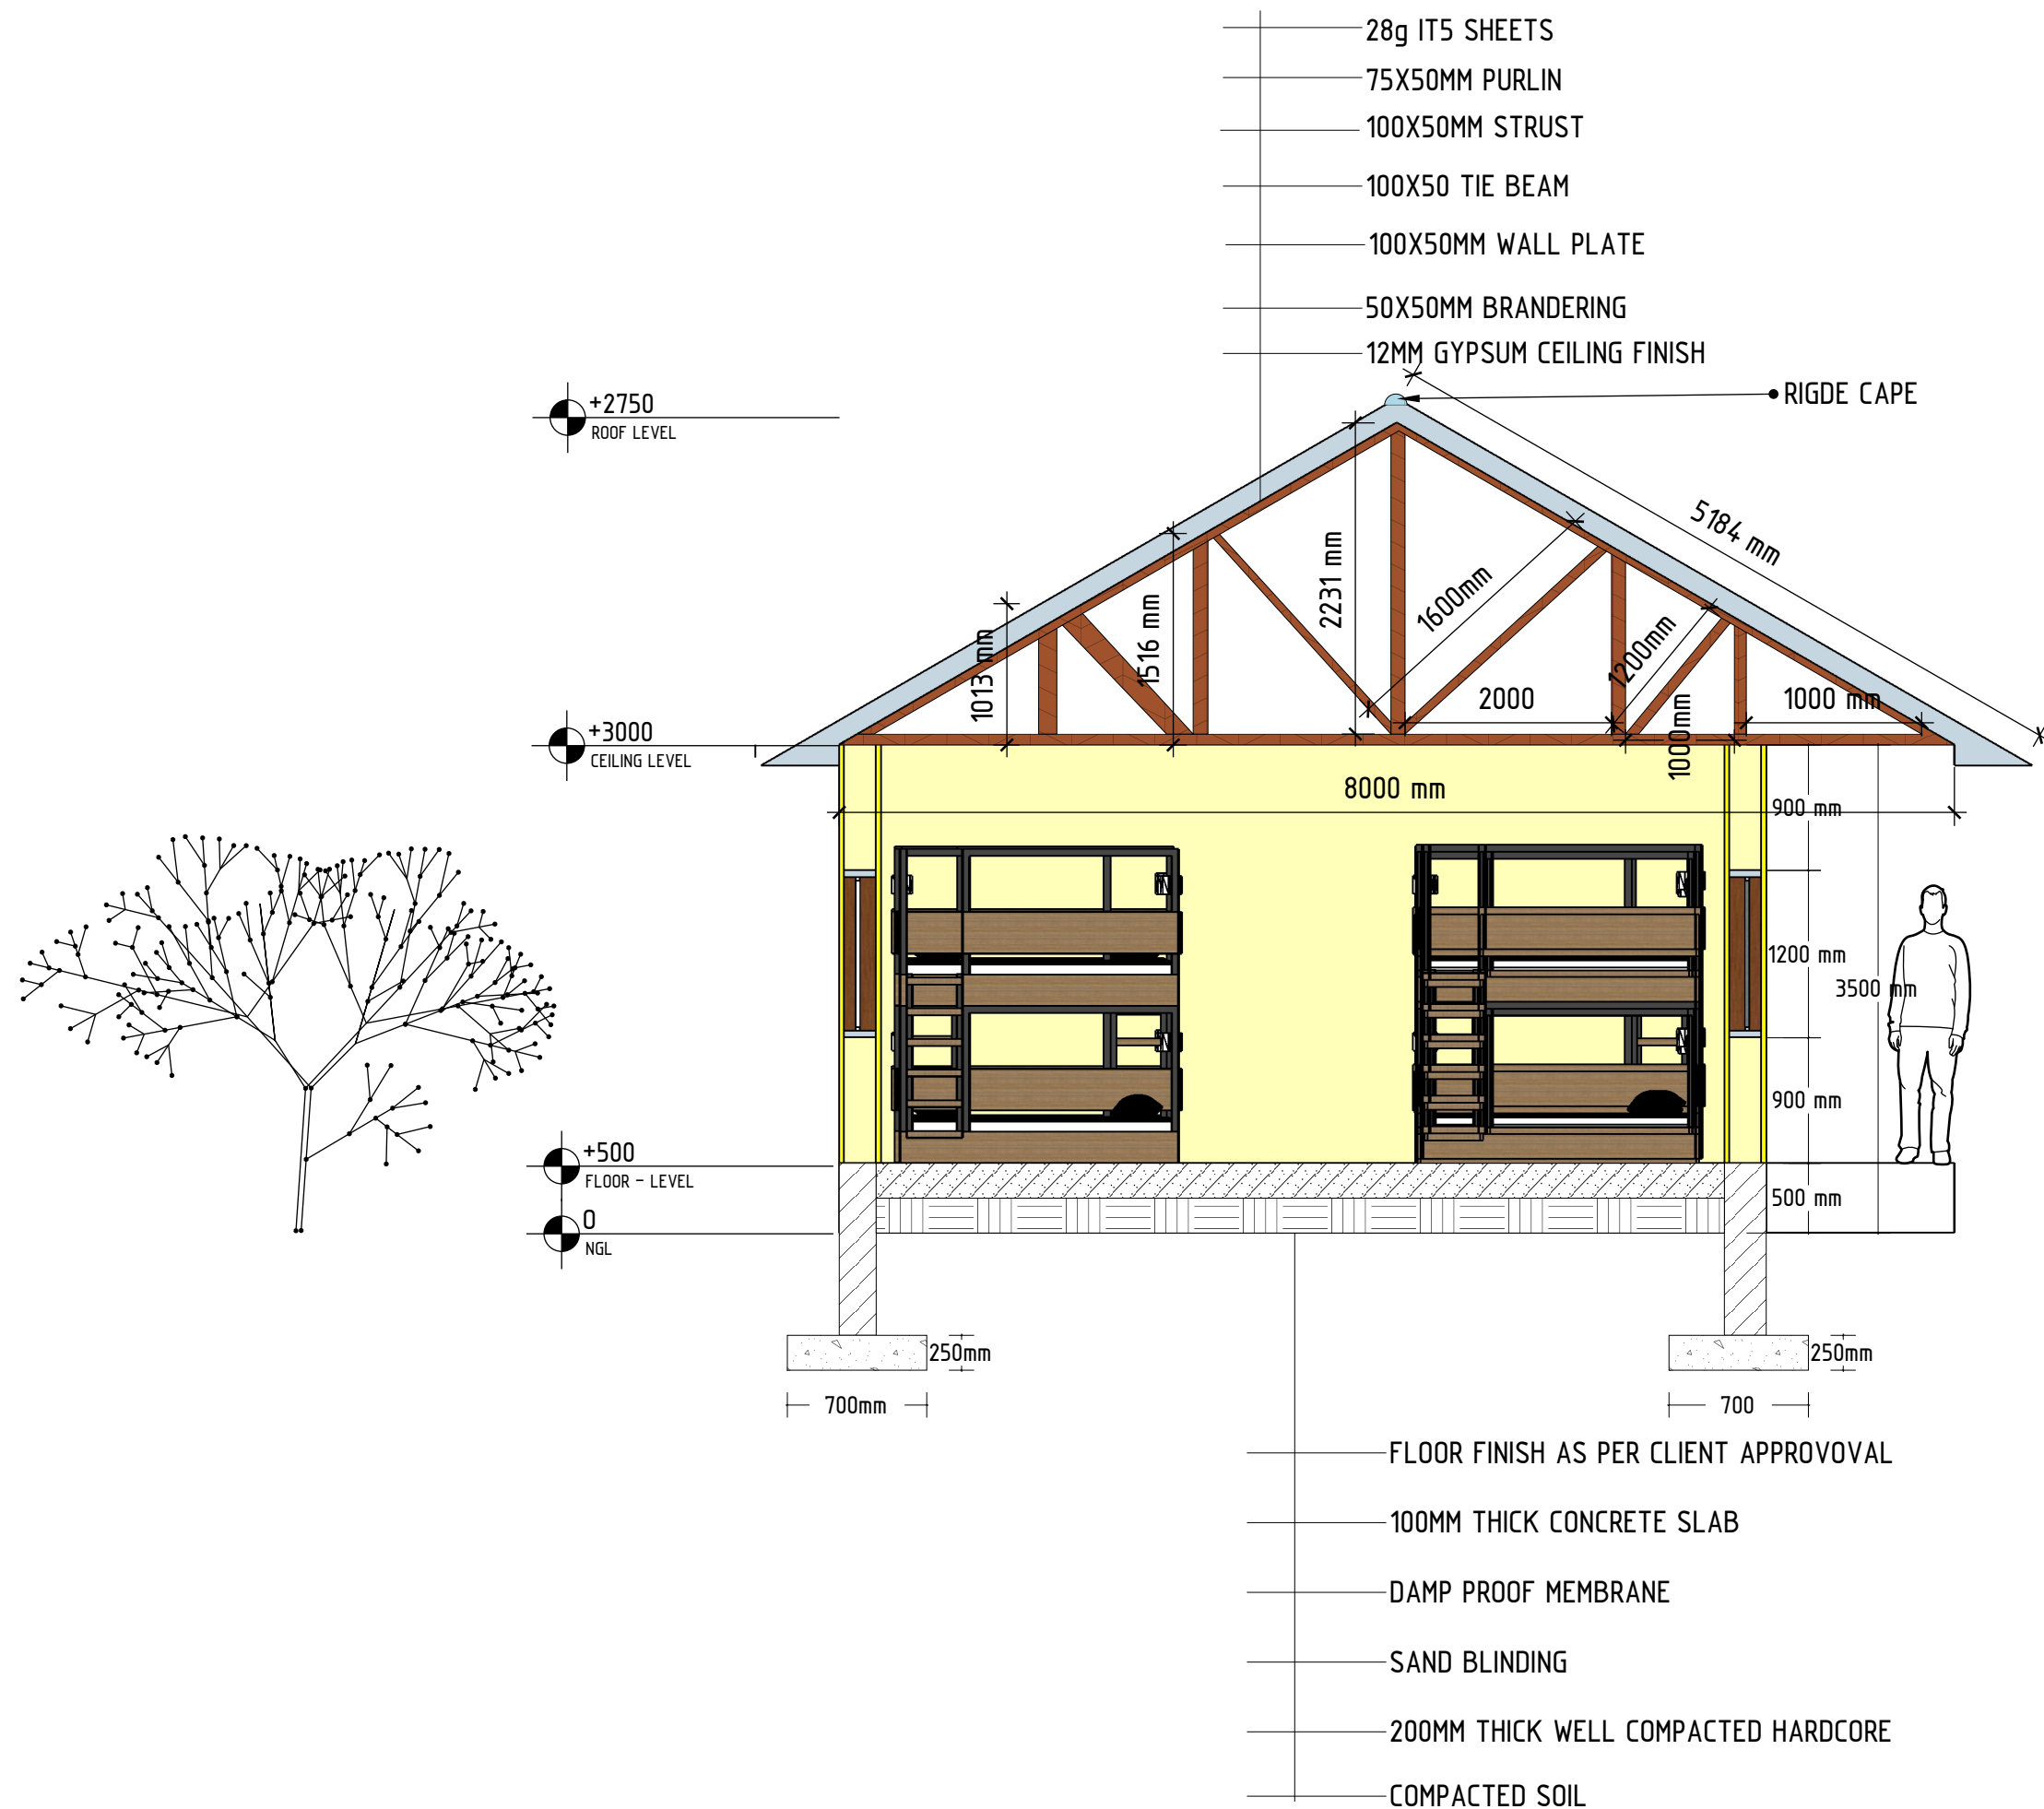

11
A SIDE SECTION
Scale: 1:100

GENERAL NOTES

- 1.For structural element refers to structural drawings
- 2.. All dimensions shall be confirmed on the site and any discrepancies shall be referred to architect before commencement of any works
- 3.All dimensions must be read off and not scaled from the drawing
- 4.All works shall confirm to the regulation of the environmental management authority in force

PROJECT:
PROPOSED GIRLS STUDENTS DOMITORY
BE BUILT ON PLOT... ..BLOCK... ..
MTO WA MBU ARUSHA

CLIENT:
NGALAWA ACADEMY SCHOOL
P.O.BOX 2
ARUSHA
Tel: +255783790560

CONSULTANT

TITLE; SECTION

DESIGNED BY; AMONI MLOWE

DRAWN BY; AMONI MLOWE


APPROVED BY: GRACE MICHAEL

Date; October 2026

SCALE: 1:100

DRAWING NUMBER:

Sheet: A3

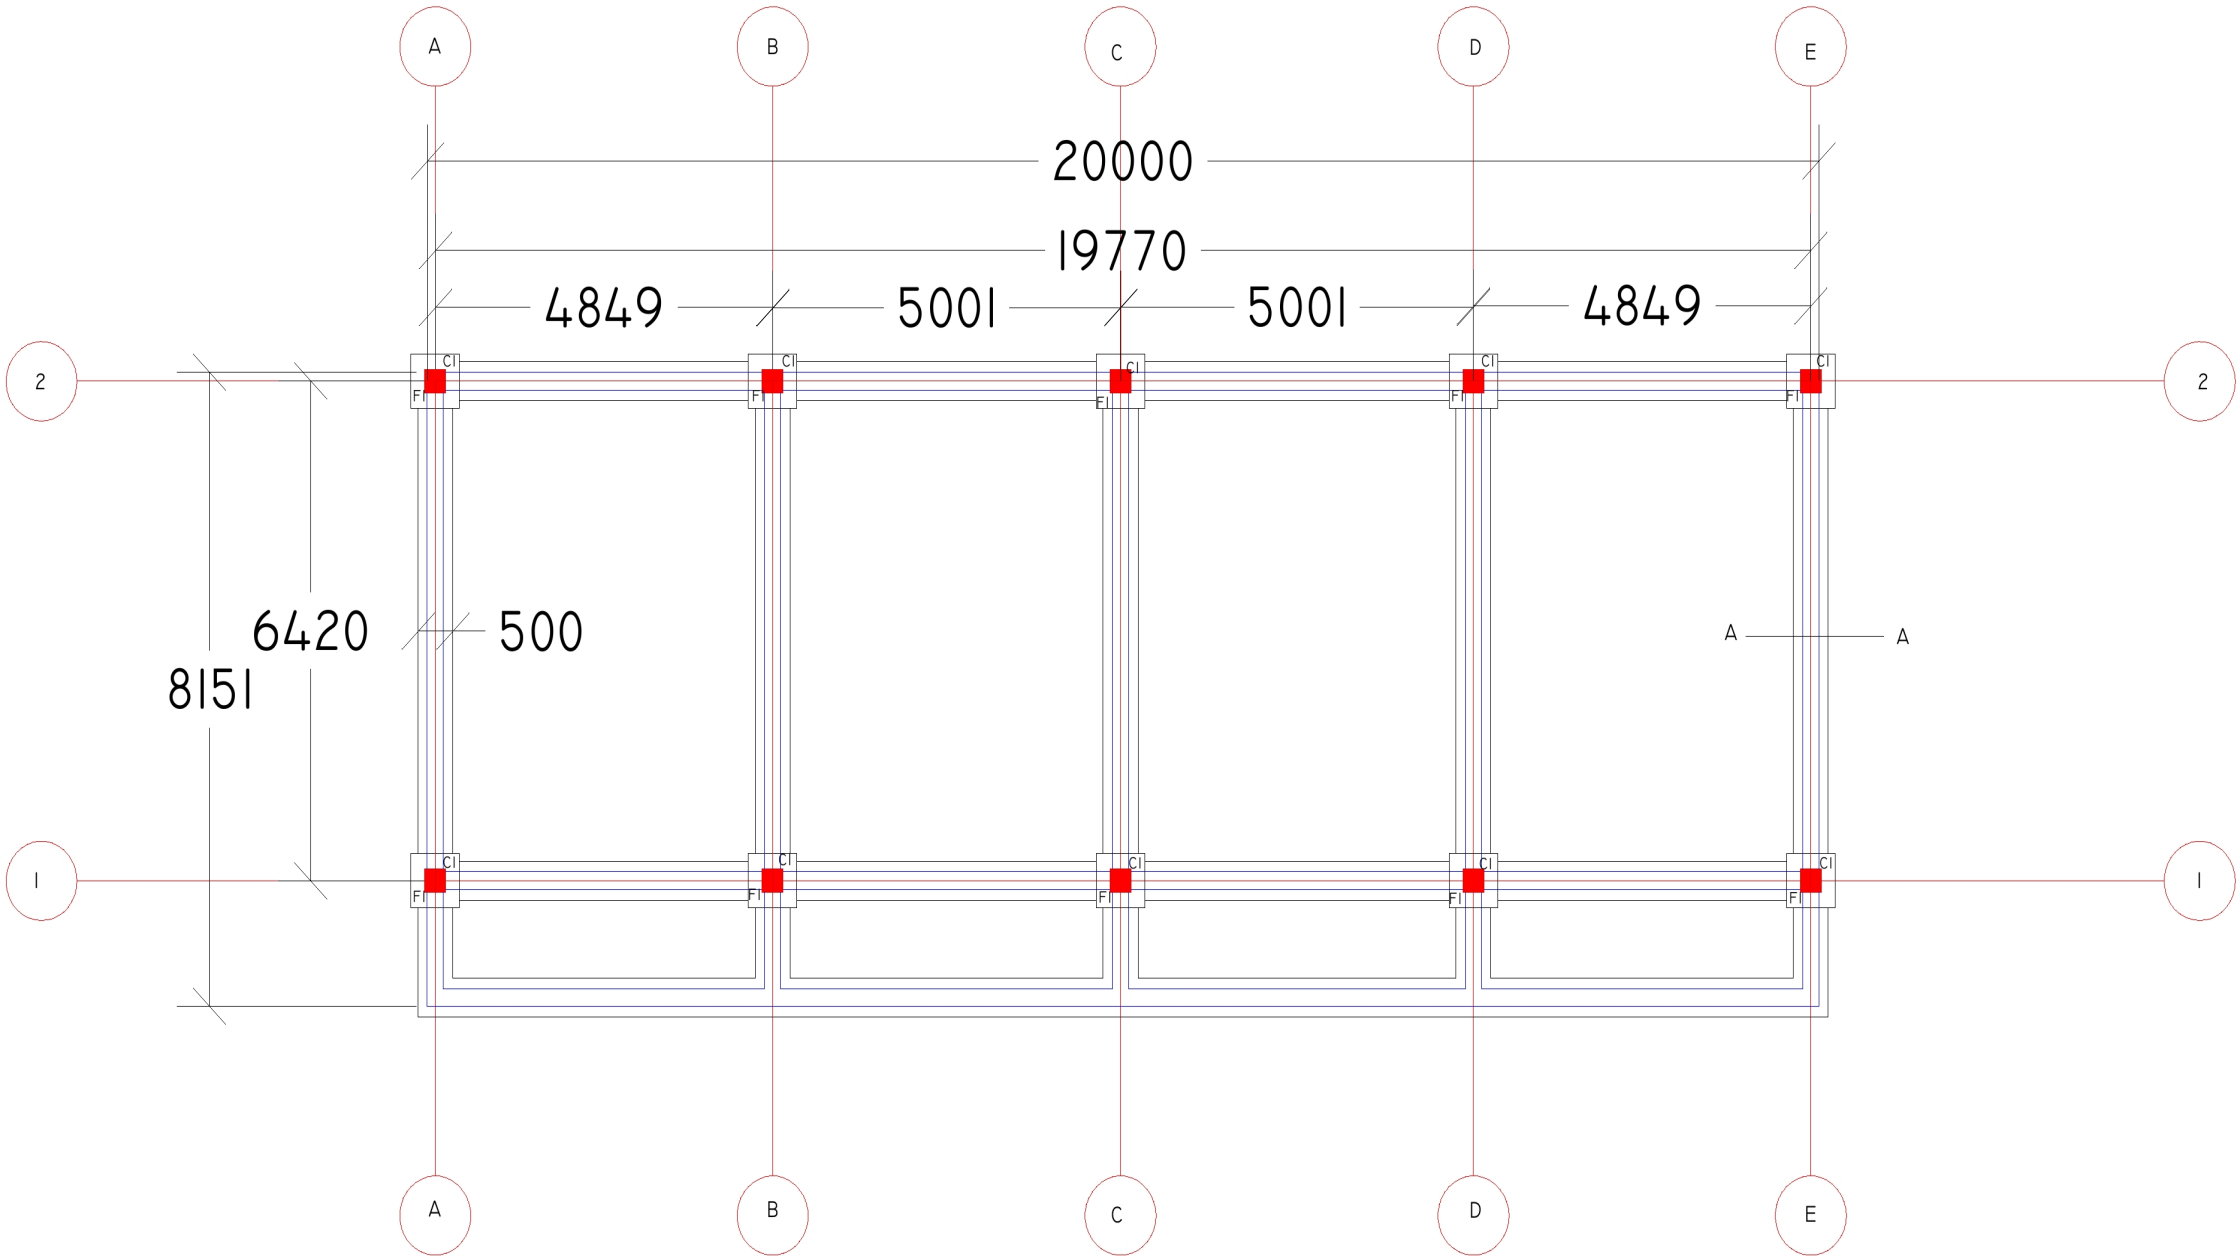

12
A

FOUNDATION PLAN

Scale: 1:100

GENERAL NOTES

1.For structural element refers to structural drawings

2.. All dimensions shall be confirmed on the site and any discrepancies shall be referred to architect before commencement of any works

3.All dimensions must be read off and not scaled from the drawing

4.All works shall confirm to the regulation of the environmental management authority in force

PROJECT:
PROPOSED GIRLS STUDENTS DOMITORY
BE BUILT ON PLOT... ..BLOCK... ..
MTO WA MBU ARUSHA

CLIENT:
NGALAWA ACADEMY SCHOOL
P.O.BOX 2
ARUSHA
Tel: +255783790560

CONSULTANT

TITLE; FOUNDATION LAYOUT

DESIGNED BY; AMONI MLOWE

DRAWN BY; AMONI MLOWE





APPROVED BY: GRACE MICHAEL

Date; October 2026

SCALE: 1:100

DRAWING NUMBER:

Sheet: A3

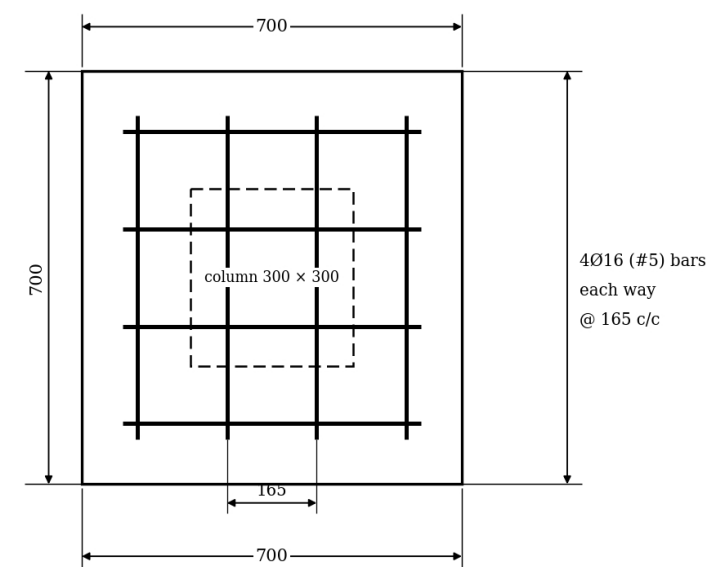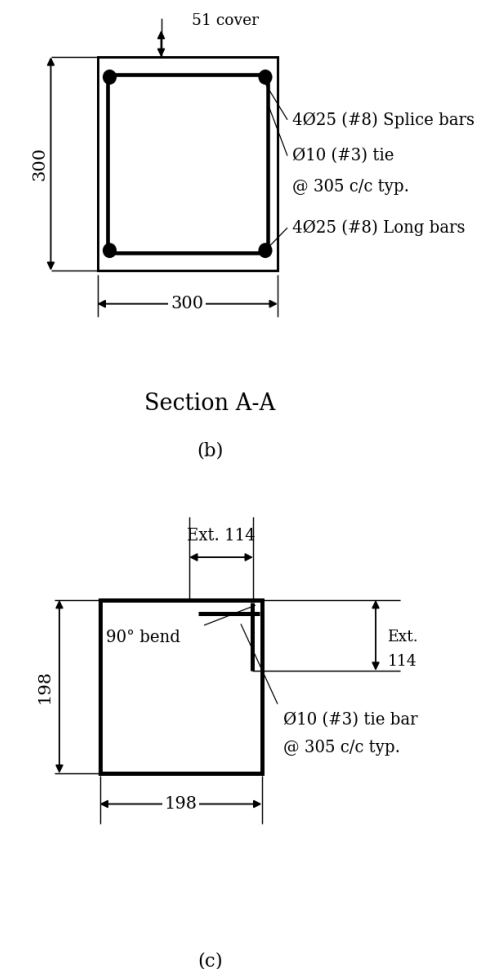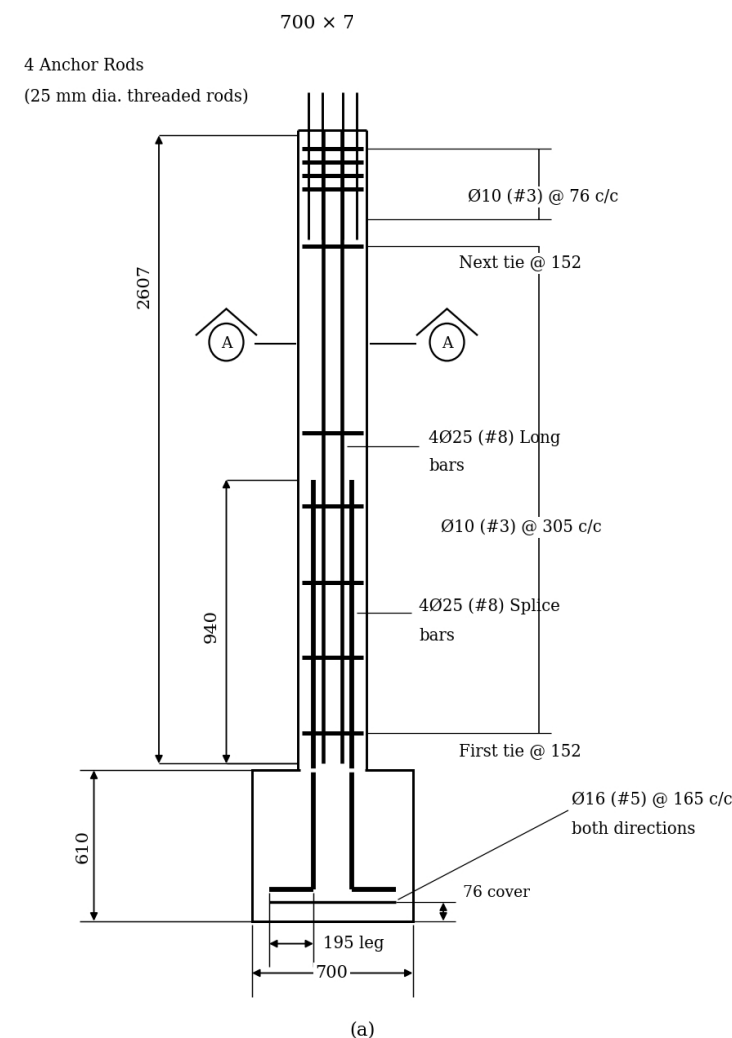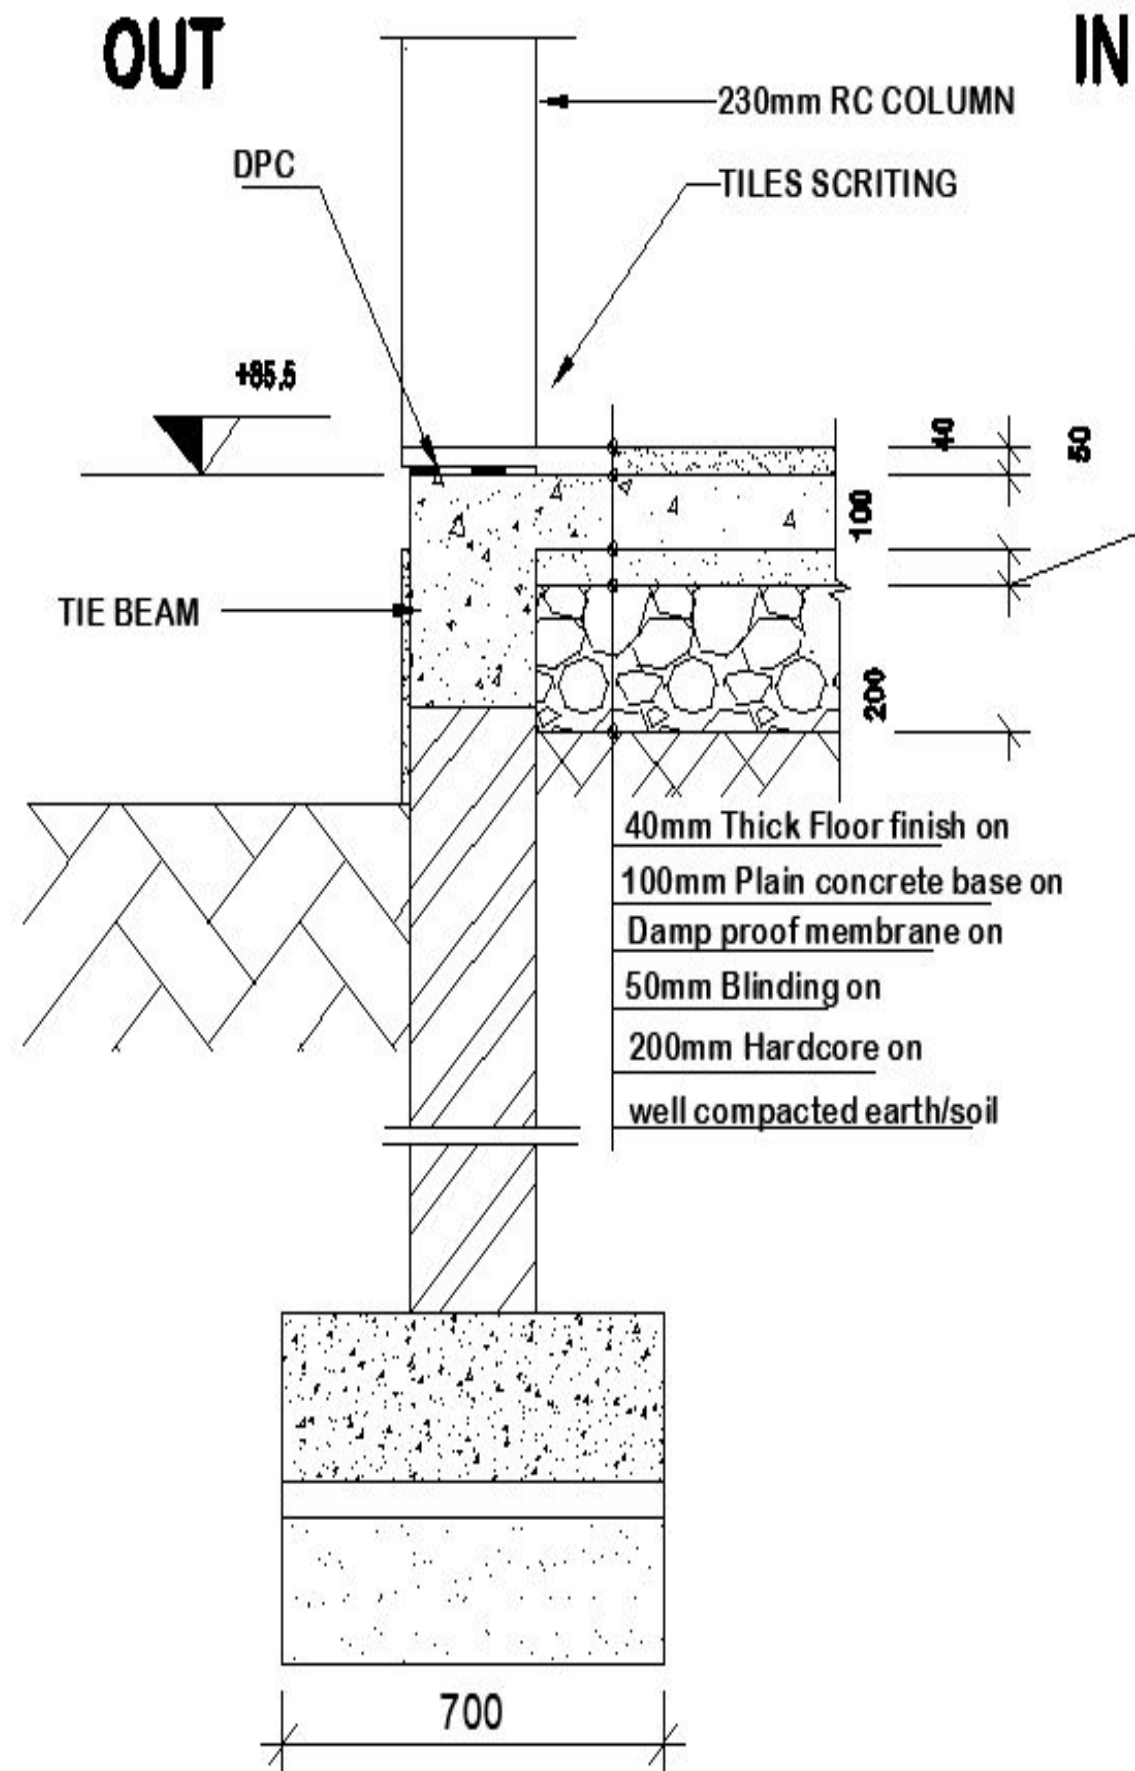

GENERAL NOTES

1.For structural element refers to structural drawings

2.. All dimensions shall be confirmed on the site and any discrepancies shall be referred to architect before commencement of any works

3.All dimensions must be read off and not scaled from the drawing

4.All works shall confirm to the regulation of the environmental management authority in force

PROJECT:
PROPOSED GIRLS STUDENTS DOMITORY
BE BUILT ON PLOT... ..BLOCK... ..
MTO WA MBU ARUSHA

CLIENT:
NGALAWA ACADEMY SCHOOL
P.O.BOX 2
ARUSHA
Tel: +255783790560

CONSULTANT

TITTLE; STRUCTURAL DETAIL

DESIGNED BY; AMONI MLOWE

DRAWN BY; AMONI MLOWE

APPROVED BY: GRACE MICHAEL

Date; October 2026

Sheet: A3

SCALE: 1:100


DRAWING NUMBER:




FRONT VIEW



SIDE VIEW

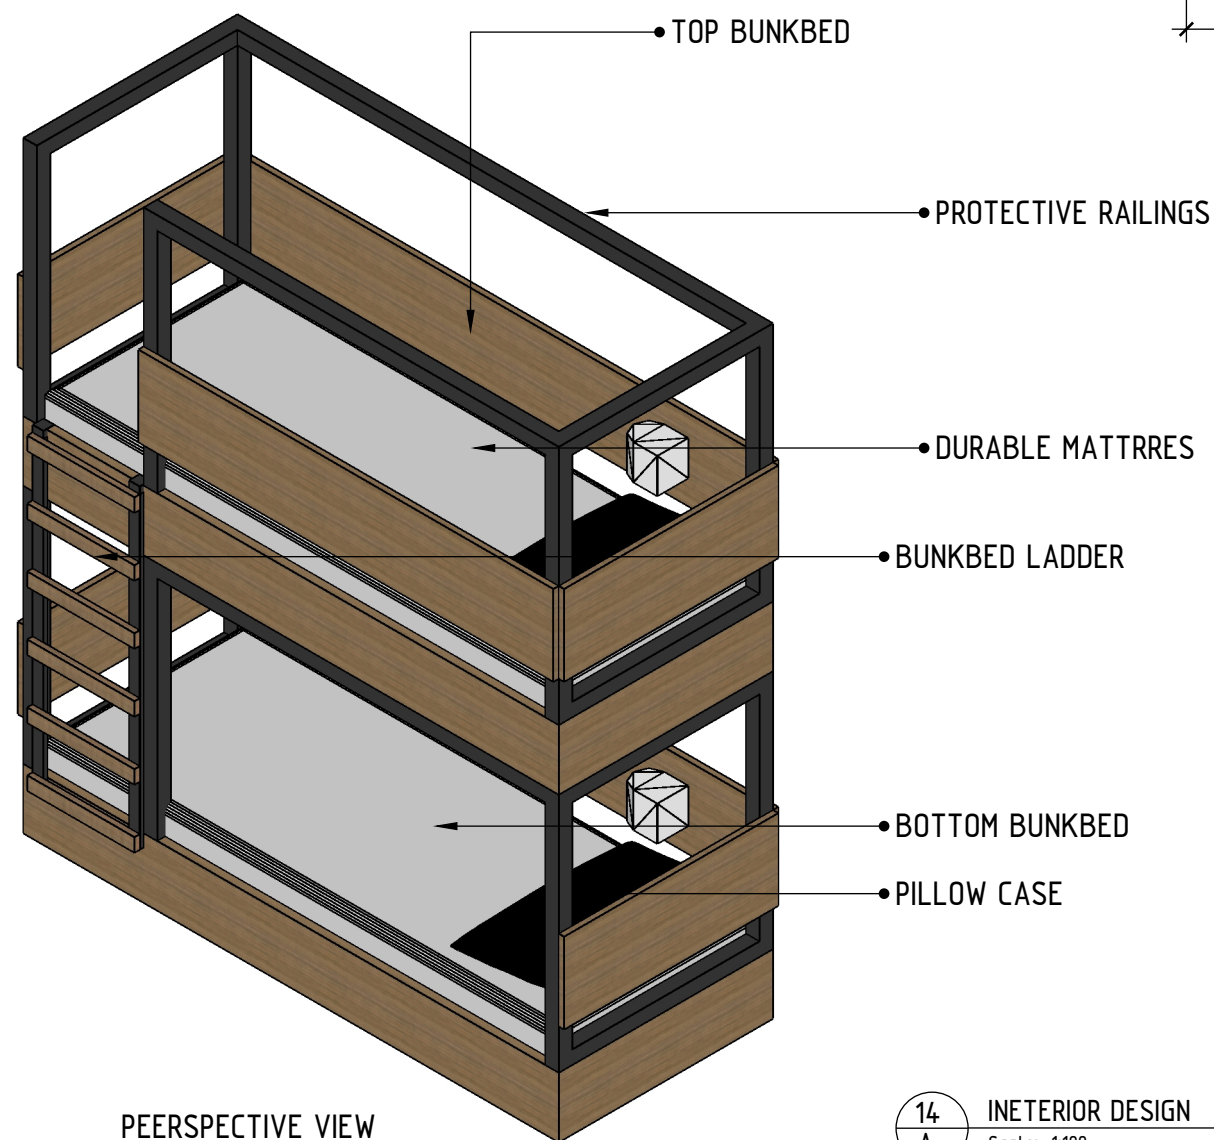

PEERSPECTIVE VIEW

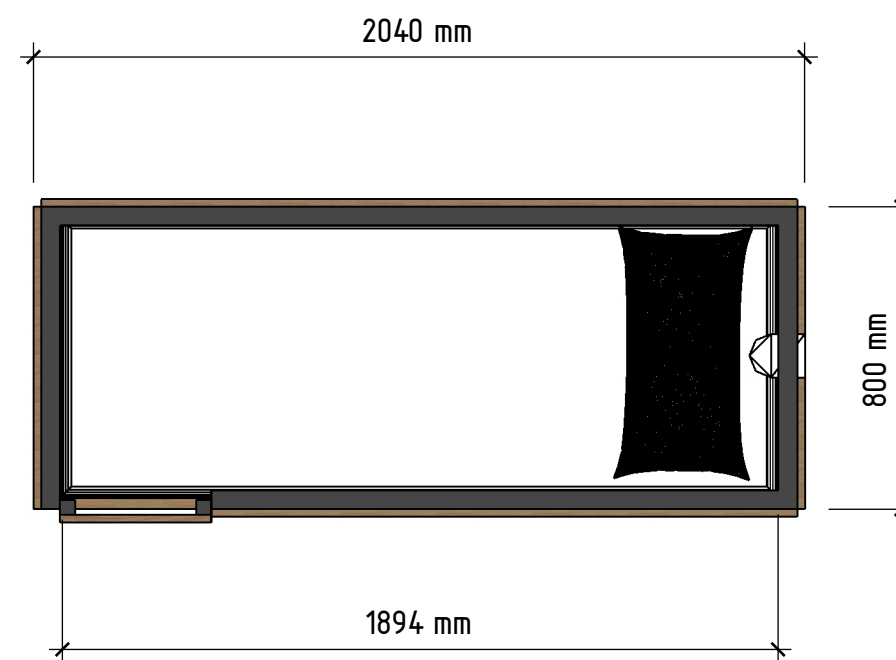

TOP VIEW

GENERAL NOTES

1.For structural element refers to structural drawings

2.. All dimensions shall be confirmed on the site and any discrepancies shall be referred to architect before commencement of any works

3.All dimensions must be read off and not scaled from the drawing

4.All works shall confirm to the regulation of the environmental management authority in force

PROJECT:
PROPOSED GIRLS STUDENTS DOMITORY
BE BUILT ON PLOT... ..BLOCK... ..
MTO WA MBU ARUSHA

CLIENT:
NGALAWA ACADEMY SCHOOL
P.O.BOX 2
ARUSHA
Tel: +255783790560

CONSULTANT

TITTLE; INTERIOR DESIGN

DESIGNED BY; AMONI MLOWE

DRAWN BY; AMONI MLOWE

APPROVED BY: GRACE MICHAEL

Date; October 2026

Sheet: A3

SCALE: 1:100

DRAWING NUMBER:



- GENERAL NOTES
- 1.For structural element refers to structural drawings
 - 2.. All dimensions shall be confirmed on the site and any discrepancies shall be referred to architect before commencement of any works
 - 3.All dimensions must be read off and not scaled from the drawing
 - 4.All works shall confirm to the regulation of the environmental management authority in force

PROJECT:
PROPOSED GIRLS STUDENTS DOMITORY
BE BUILT ON PLOT... ..BLOCK... ..
MTO WA MBU ARUSHA

CLIENT:
NGALAWA ACADEMY SCHOOL
P.O.BOX 2
ARUSHA
Tel: +255783790560

CONSULTANT

TITTLE; **RENDERING**

DESIGNED BY; **AMONI MLOWE**

DRAWN BY; **AMONI MLOWE**

APPROVED BY: **GRACE MICHAEL**

Date; October 2026	Sheet: A3
SCALE: 1:100	

DRAWING NUMBER:

NGALAWA PROPOSED STUDENTS DOMITORY, LOCATION: MTO WA MBU (BOQ) GIRLS					
ITEM	DESCRIPTION	QTY	UNIT	PRICE-TZS	AMOUNT
A.	SUBSTRUCTURE - PROVISIONAL				
	CONSTRUCTION MINERALS				
	Aggregate 3/4" (4.5m³ lorry)	11	Trips	300,000	3,300,000
	Sand (4.5m³ lorry)	13	Trips	150,000	1,950,000
	Stones (4.5m³ lorry)	27	Trips	-	-
	SUB-TOTAL				5,250,000
	SHOP EQUIPMENTS				
	DPM	2	Roll	115,000	230,000
	Cement - 50kgs 42.5N	900	Bags	20,000	18,000,000
	Reinforcement - 12mm diameter high tensile	68	PC'S	25,000	1,700,000
	Reinforcement - 8mm diameter	40	PC'S	15,000	600,000
	Timber 1" X 8" (3.4m long)	27	PC'S	8,000	216,000
	Timber 2"x 2"	260	PC'S	3,500	910,000
	Timber 2"x 4"	294	PC'S	8,000	2,352,000
	Timber 2"x 3"	134	PC'S	4,000	536,000
	Timber 2"x 6"	90	PC'S	11,000	990,000
	IT5-90cmx300cm	140	PC'S	35,000	4,900,000
	Nails-4"	150	Kgs	4,000	600,000
	Nails-3"	50	Kgs	4,000	200,000
	Nails 5"	50	Kgs	4,000	200,000
	Gypsum powder-Andika	68	Bags	26,000	1,768,000
	Gypsum Board	98	sheet	28,000	2,744,000
	Conis	120	PC'S	5,000	600,000
	PVC Ceiling	48	PCS	12,000	576,000
	Mikanda ya PVC	60	PCS	8,000	480,000
	Screws	12	Box	6,000	72,000
	Roof Nail (Normal)	3	Box	95,000	285,000
	Trusses wire	1	Roll	70,000	70,000
	Binding Wire	18	Kgs	3,500	63,000
	Wall Putty	80	Bags	25,000	2,000,000
	Expansion joint materials	10	PC'S	30,000	300,000
	Emulsion paint white (gold star)20L	20	Buckets	35,000	700,000
	Silk Paint (cream)10L	6	Buckets	180,000	1,080,000
	Wheathergurd paint (broken white)10L	5	Buckets	160,000	800,000
	Black bitumen paint 4L (msingi)	20	Buckets	25,000	500,000
	Solvent	20	tin	10,000	200,000
	Gloss paint 4L (light blue)	2	Buckets	50,000	100,000
	Grout	1	Box	60,000	60,000
	Tiles 40x40	130	Box	38,000	4,940,000
	SUMMARY ELECTRICAL MATERIALS	1	summary	3,500,000	3,500,000
	SUB-TOTAL				52,272,000
	TOTAL OF MATERIAL				57,522,000
	TECHNICIANS				18,407,040
	GRAND TOTAL				75,929,040